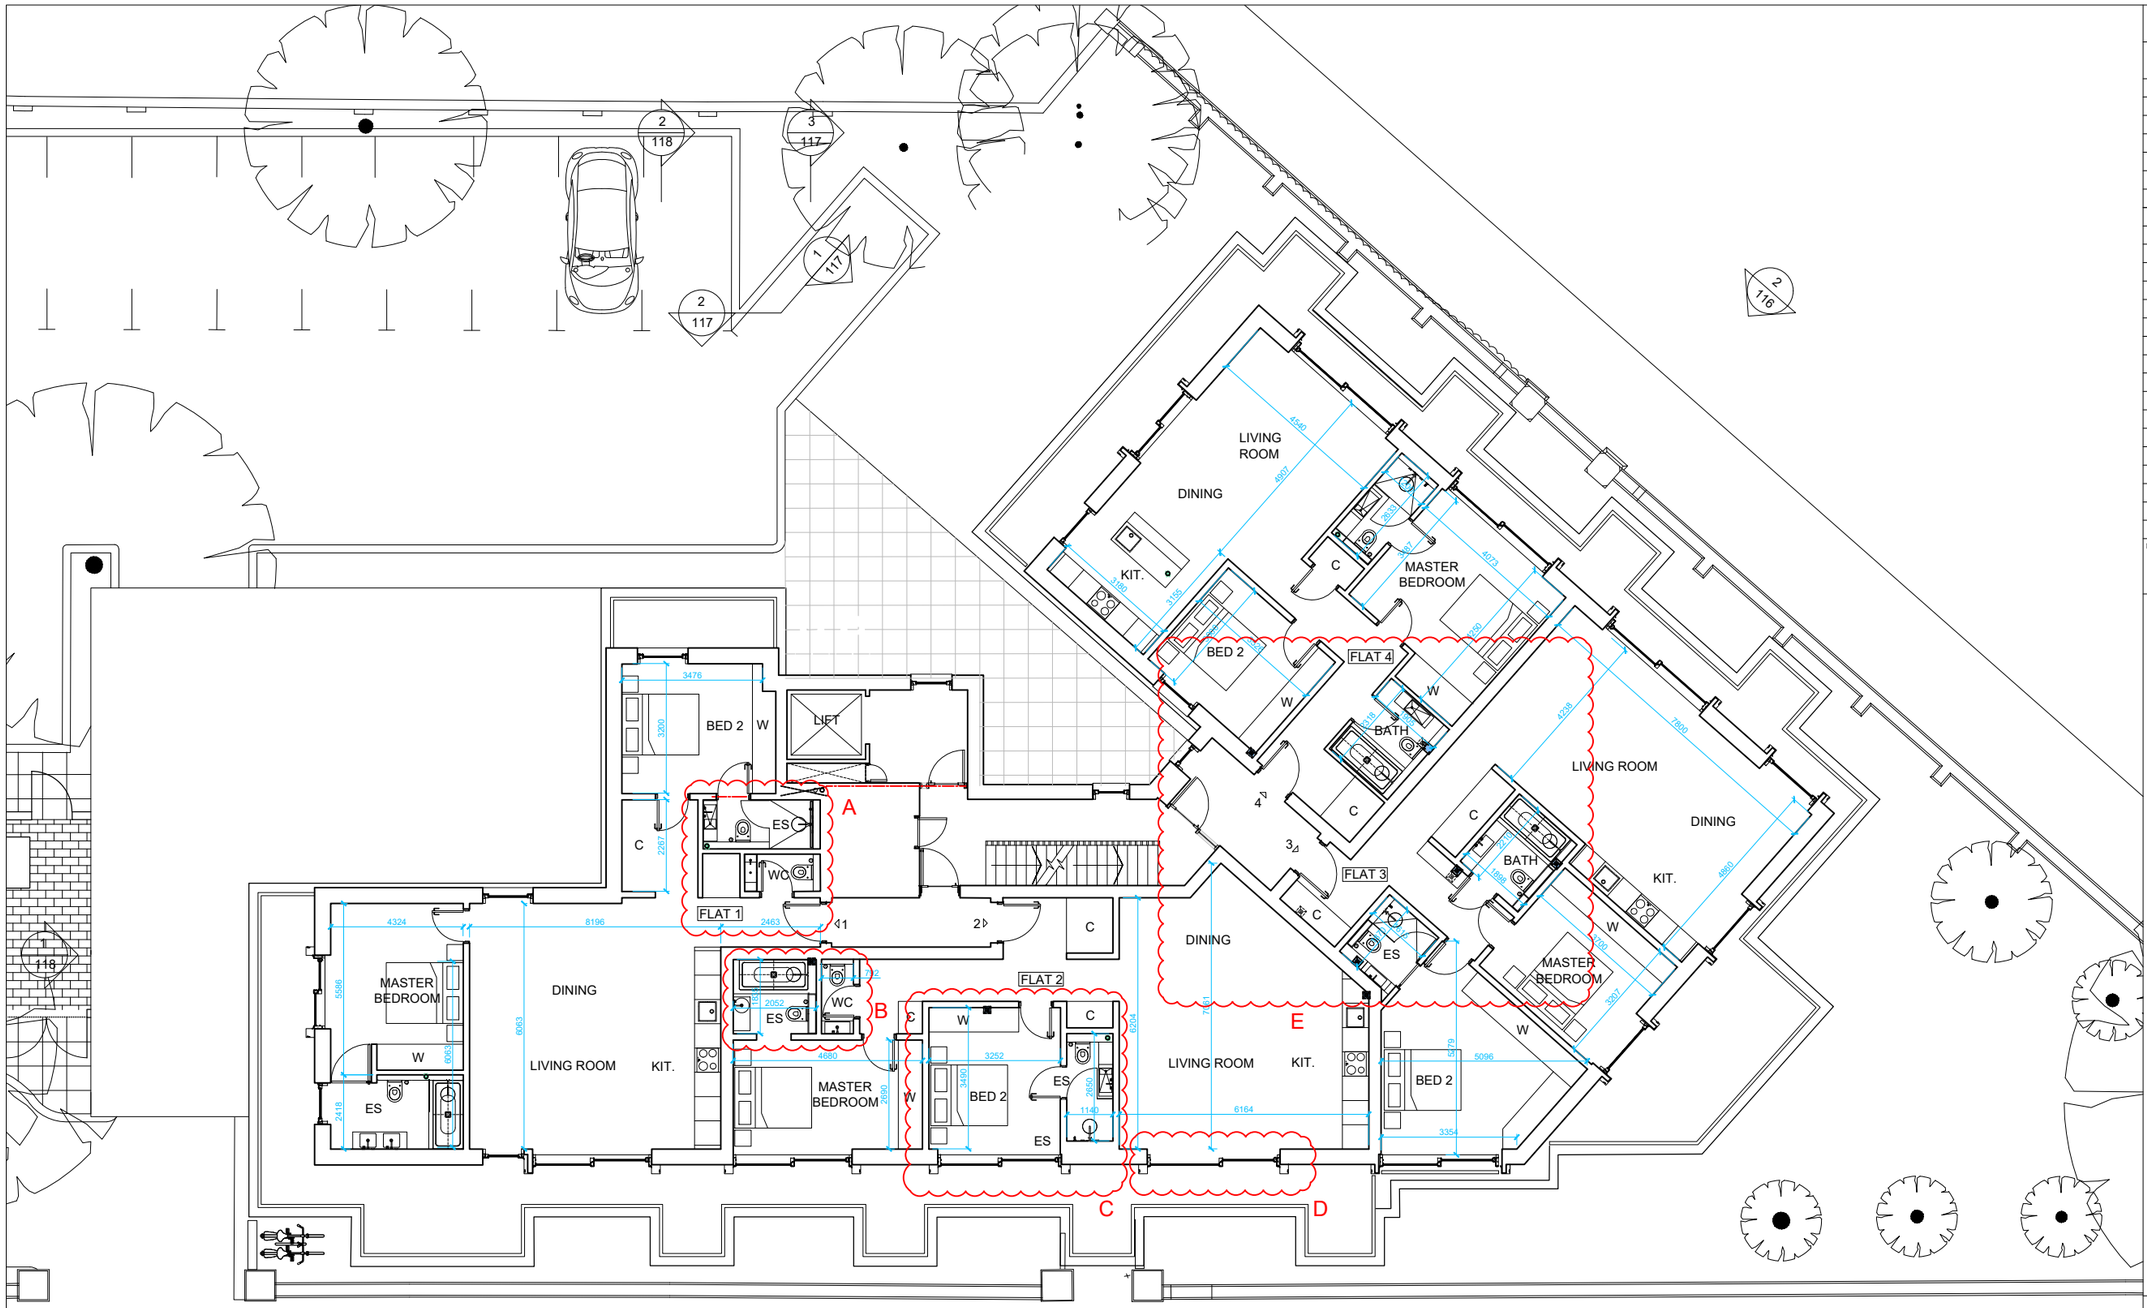

REV.	DATE	DESCRIPTION
A	20.07.20	FACADE ALIGNED BAYS OMITTED
B	11.08.21	INTERNAL LAYOUTS AMENDED

NOTES:

Amendments to approved drawings ref: 2020/4606/P

A - Bathroom to apartment 1 reconfigured

B - En-suite reconfigured to accommodate a cloakroom

C - En-suite repositioned to opposite side to improve bedroom layout

D - Bay window width reduced to a similar size to other openings balancing elevation

E- Communal hall and apartment entrances to units 3 & 4 reconfigured to match floor 6 for fire and acoustic separation. Bathrooms and Ensuites reconfigured to suite new apartment entrances.

ECHLIN
3RD FLOOR,
NEWCOMBE HOUSE
45 NOTTING HILL GATE
LONDON W11 3LQ
+44 (0) 20 7349 9610
ECHLINLONDON.COM

CLIENT

OAKLEY SQUARE DEVELOPMENT LTD

NOTES:

1. DO NOT SCALE FROM THIS DRAWING - USE FIGURED DIMENSIONS ONLY.
2. TO BE READ IN CONJUNCTION WITH ALL OTHER CONSULTANTS / SPECIALISTS DRAWINGS. REPORT ANY DISCREPANCIES BEFORE AFFECTED WORK COMMENCES.
3. ALL SETTING OUT DIMENSIONS TO BE CHECKED ON SITE BY CONTRACTOR BEFORE WORK COMMENCES. ANY DISCREPANCIES TO BE REPORTED TO THE ARCHITECT.

© ECHLIN 2015

0M 1M 5M
SCALE BAR 1:150

Total: 341.0m²

Flat 1: 86.0 m²
Flat 2: 84.5 m²
Flat 3: 90.0 m²
Flat 4: 80.5 m²

1 / 113 PROPOSED ROOF EXTENSION (5TH FLOOR)
1:150 @A3

PROJECT
OAKLEY SQUARE, NW1

DRAWING TITLE
Amended Proposed Roof Extension 5th Floor

STATUS
PLANNING

SCALE	JOB NUMBER	DRAWN BY	CHECKED
1:150 @A3	2106	SC	SC

DRAWING NO	DATE	REV
2115-PL-113	15.07.2018	B