PROPOSED DESIGN FOR TWO NEW HOUSES BESIDE JACK STRAW'S CASTLES
1:10 SCALE & FULL SIZE BASEMENT DOOR EDB2 AND JAMB DETAILS

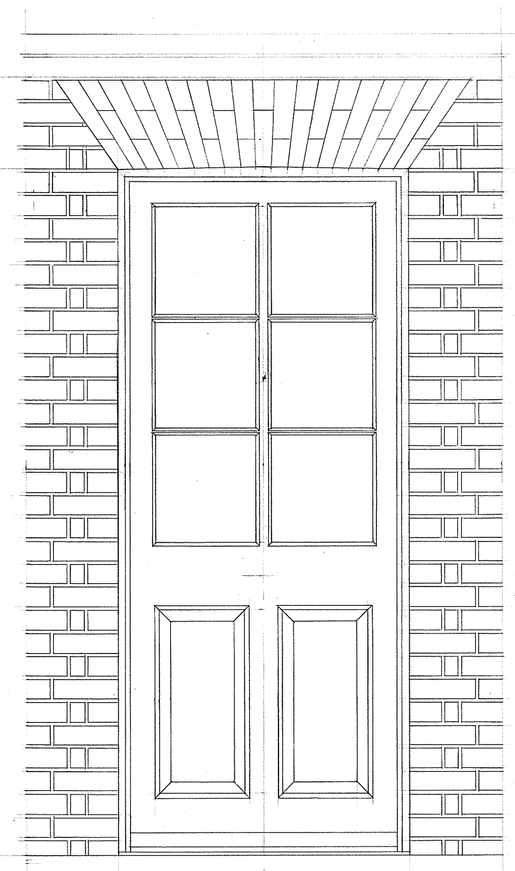

EXTERNAL ELEVATION

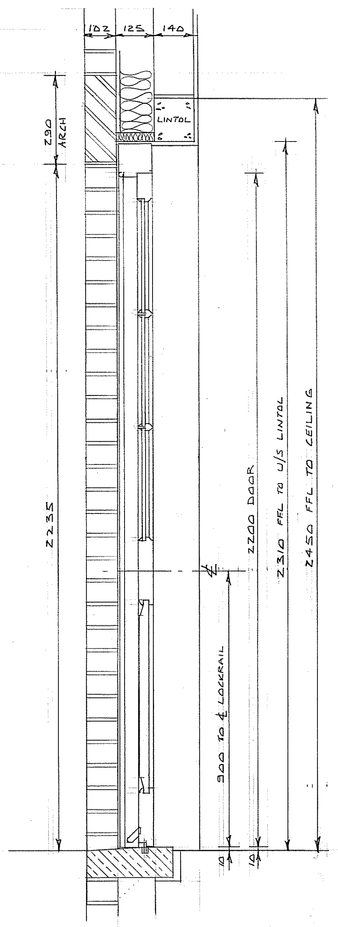

SECTION

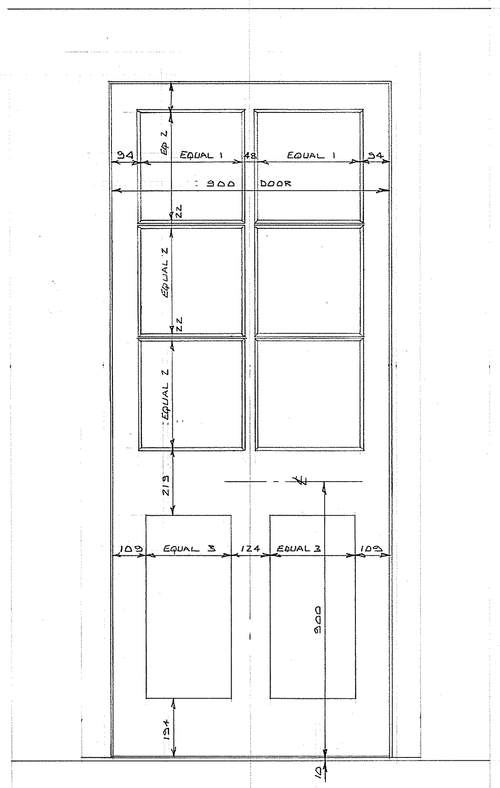

INTERNAL ELEVATION

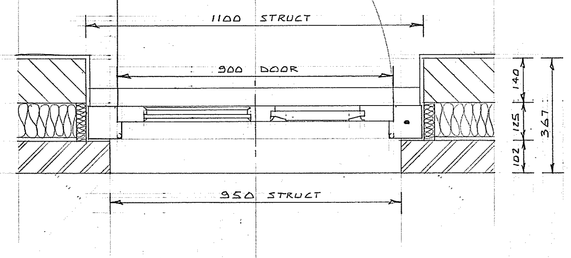

PLAN

NOTES
DOOR, FRAME AND DOOR TO BE MANUFACTURED FROM APPROVED HARDWOOD PRIMED READY FOR PAINTING UNLESS NOTED OTHERWISE.

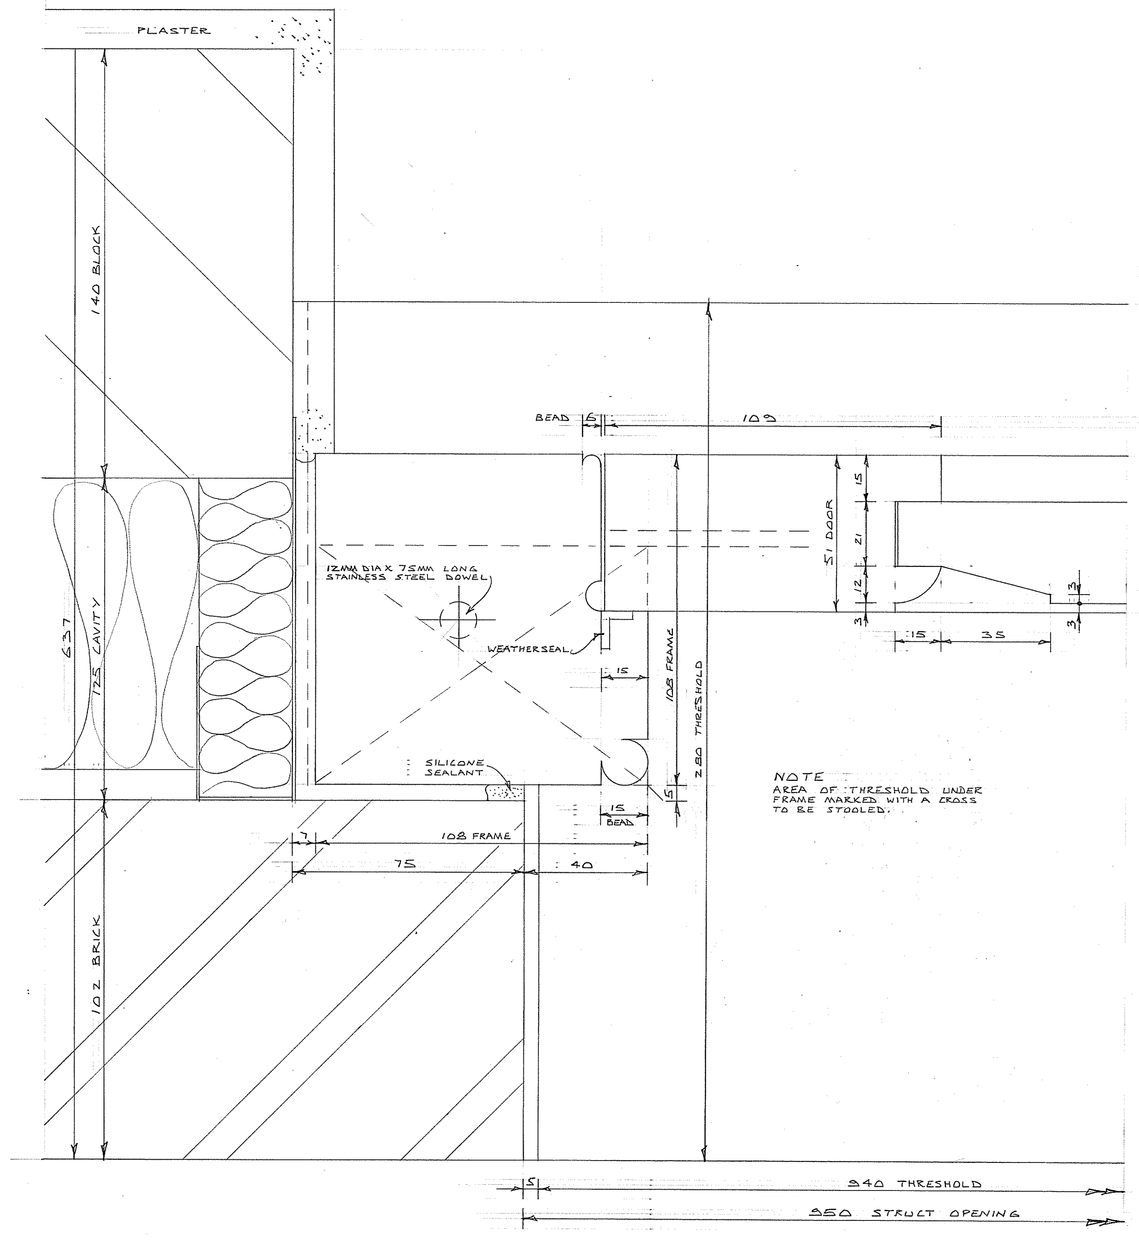

PLAN OF JAMB BELOW LOCKRAIL

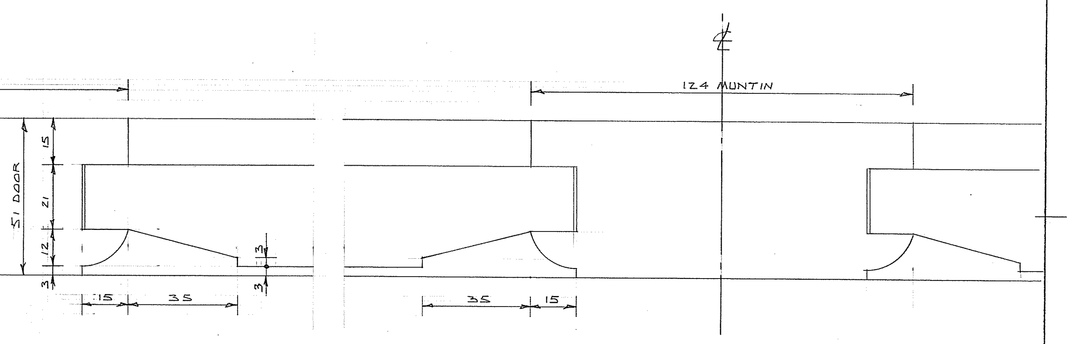

NOTE
AREA OF THRESHOLD UNDER FRAME MARKED WITH A CROSS TO BE STOOLED.

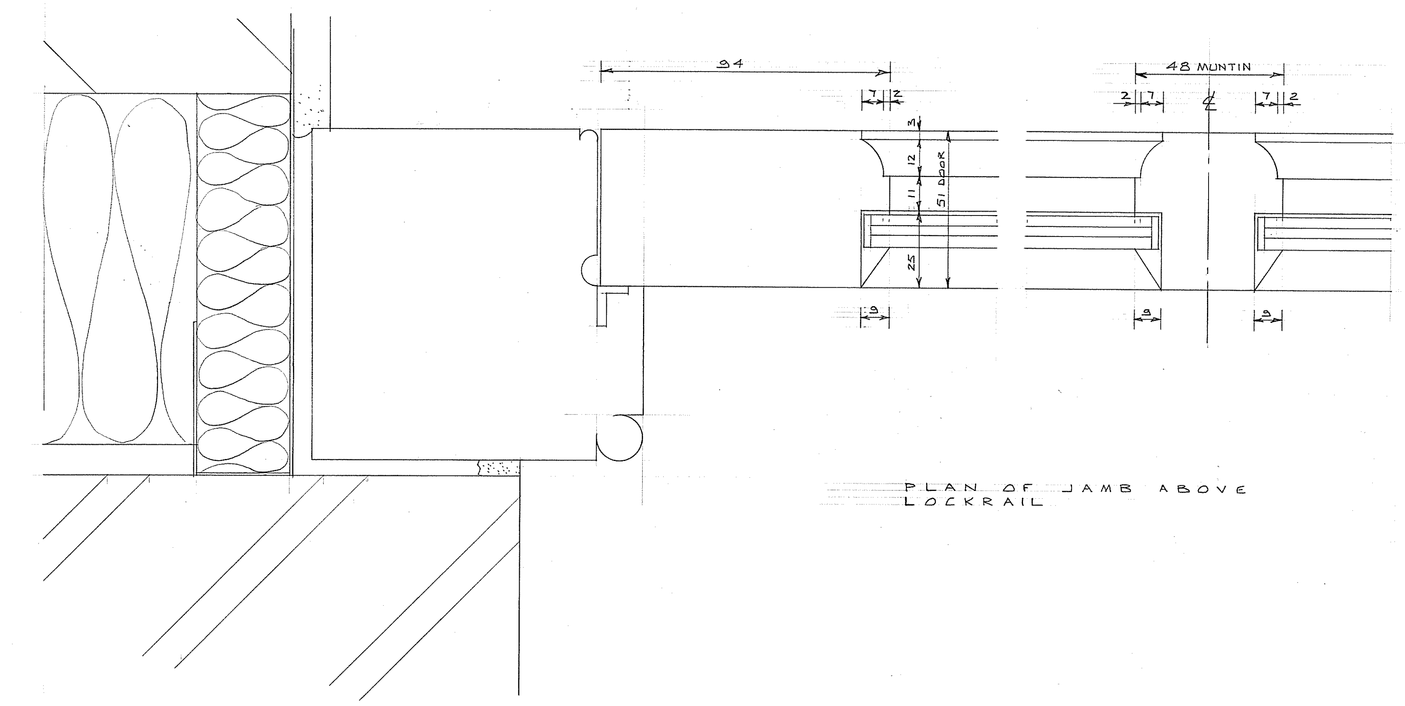

PLAN OF JAMB ABOVE LOCKRAIL

REVISIONS —

QUINLAN TERRY ARCHITECTS
OLD EXCHANGE, HIGH STREET, BEDHAM, COLCHESTER, CO7 6HA.
3RD AUGUST 2021

1370/2/26

BASEMENT DOOR EDB2 AND JAMB DETAILS.

SCALE - 1:10 SCALE AND FULL SIZE AT A0
TO BE READ IN CONJUNCTION WITH DRG 1370/2/27