PROPOSED DESIGN FOR TWO HOUSES BESIDE JACK STRAW'S CASTLE
1:10 SCALE & FULL SIZE DOOR EDG1 & JAMB DETAILS

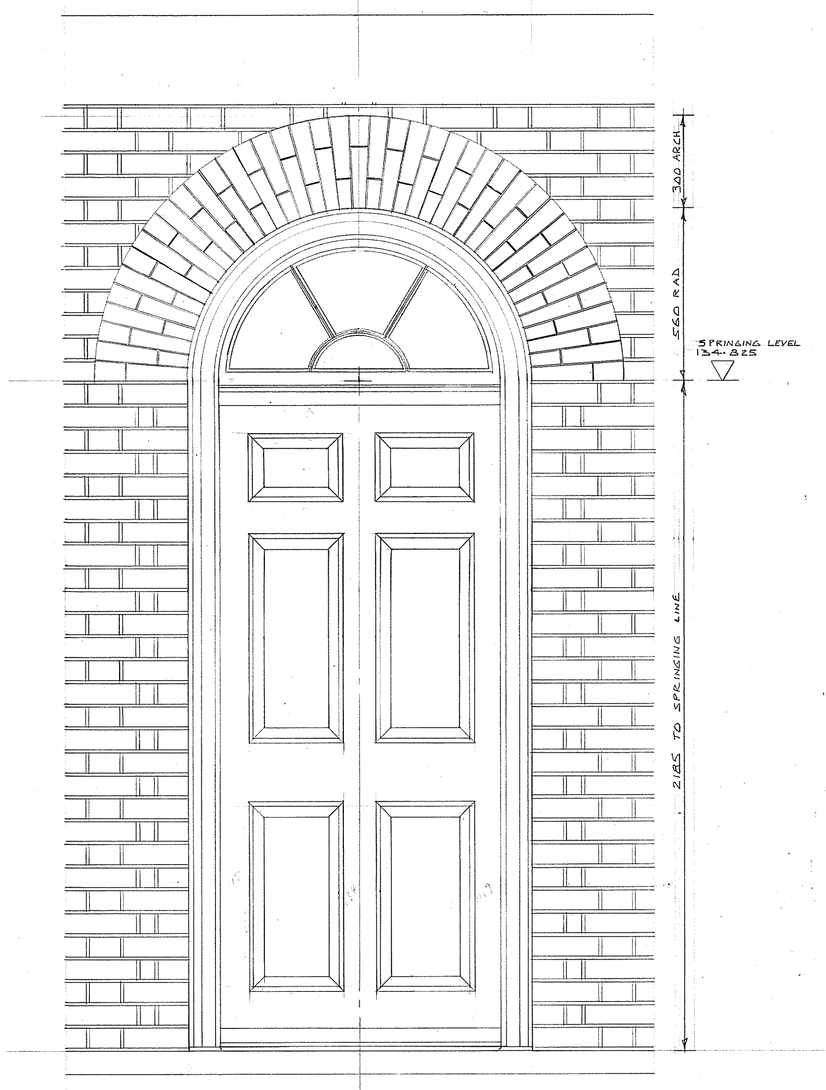

EXTERNAL ELEVATION

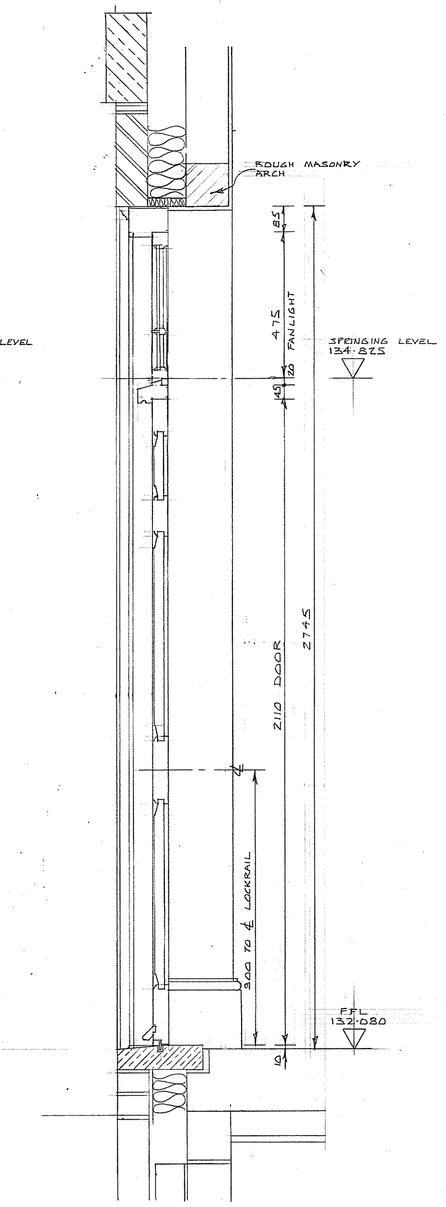

SECTION

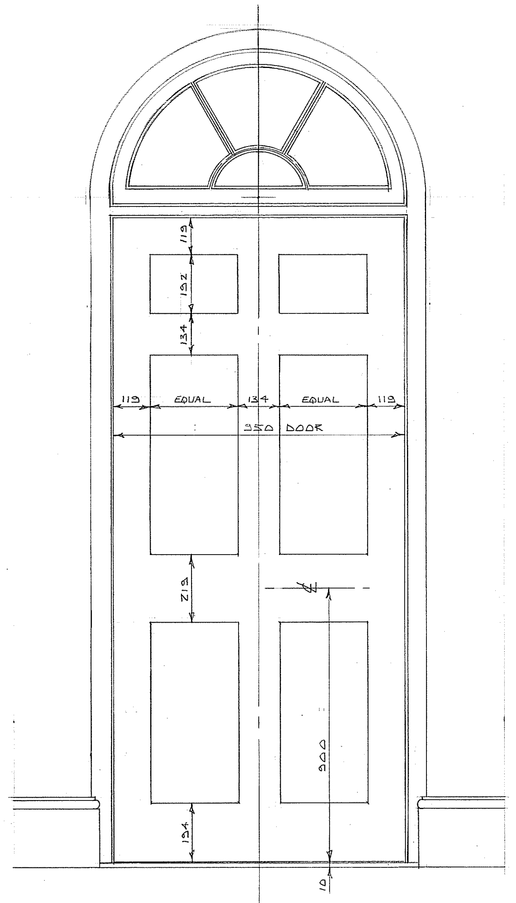

INTERNAL ELEVATION

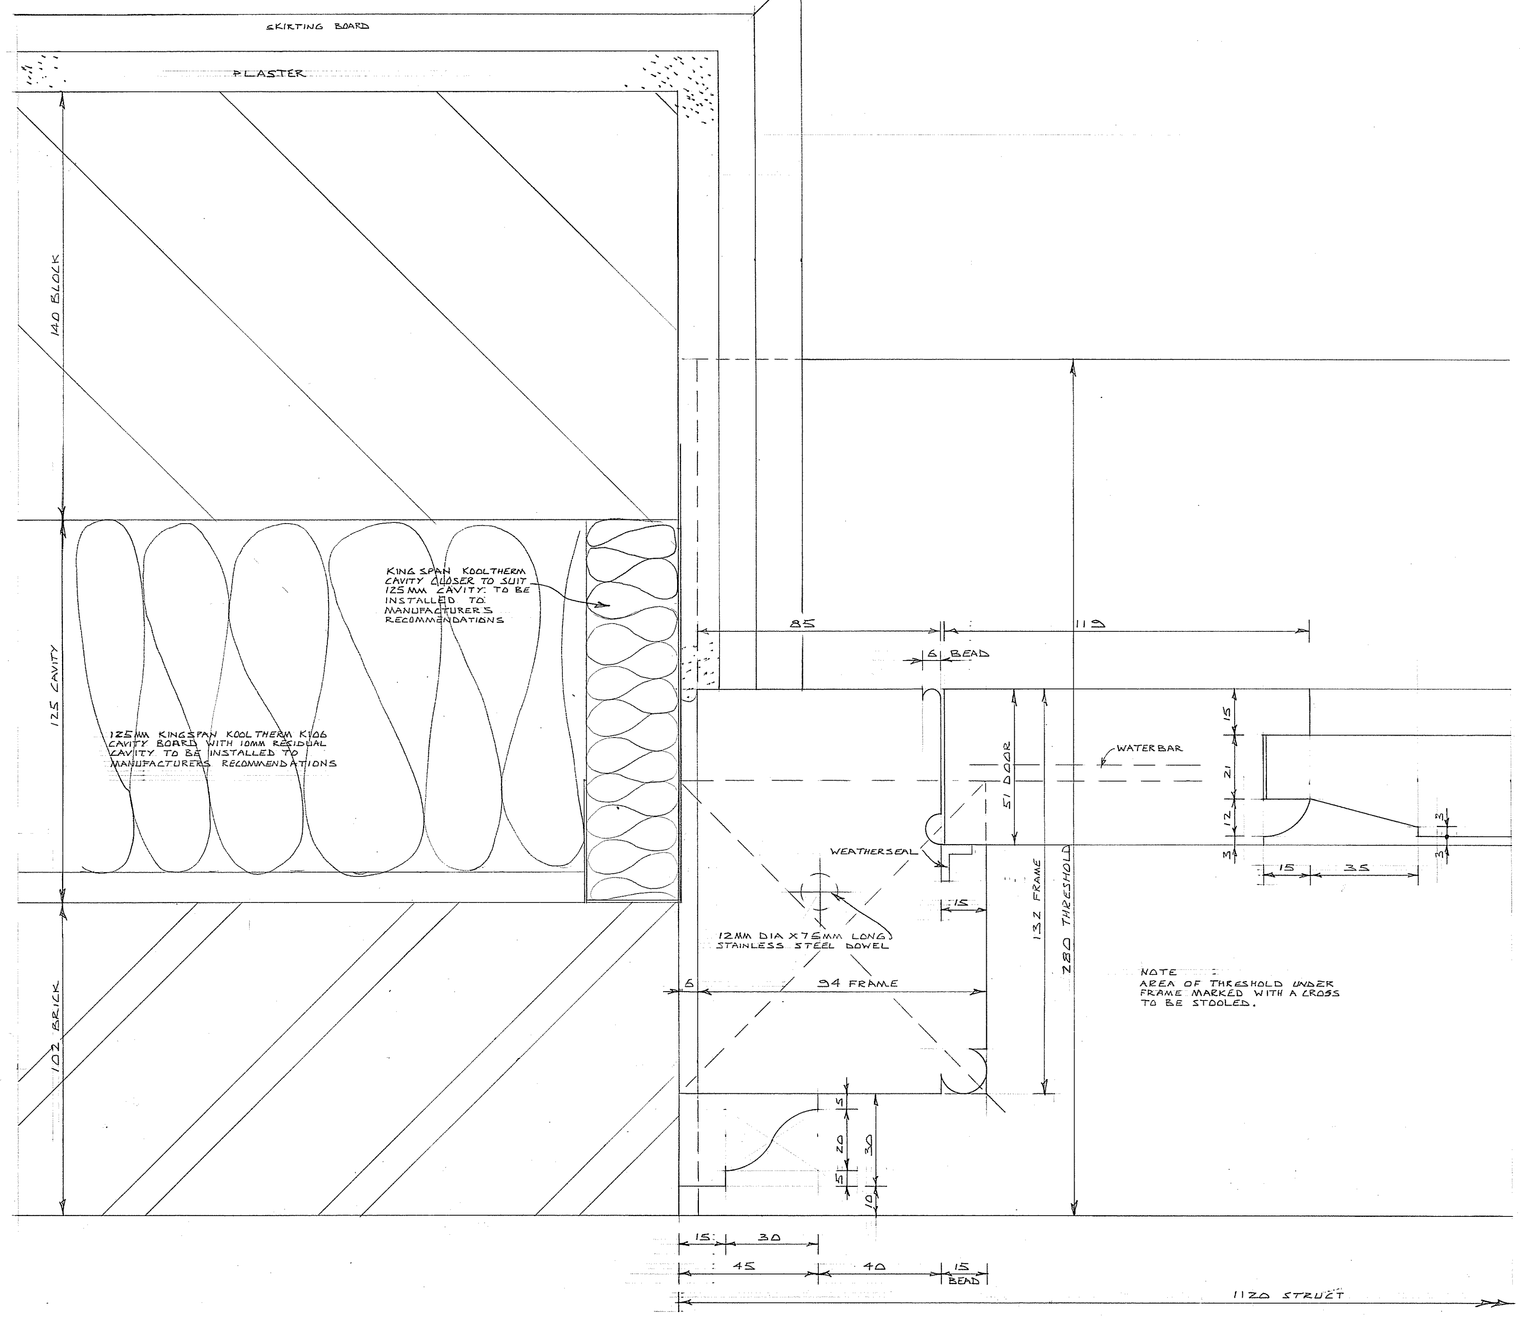

PLAN THRO' JAMB

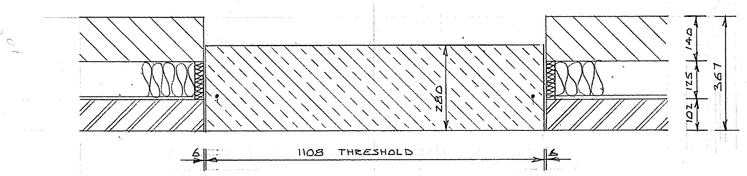

PLAN

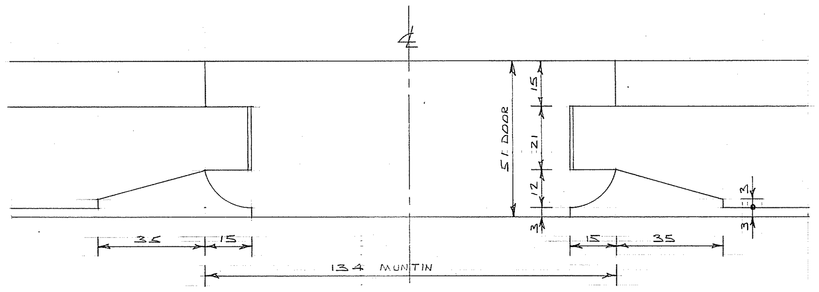

PLAN THRO' MUNTIN

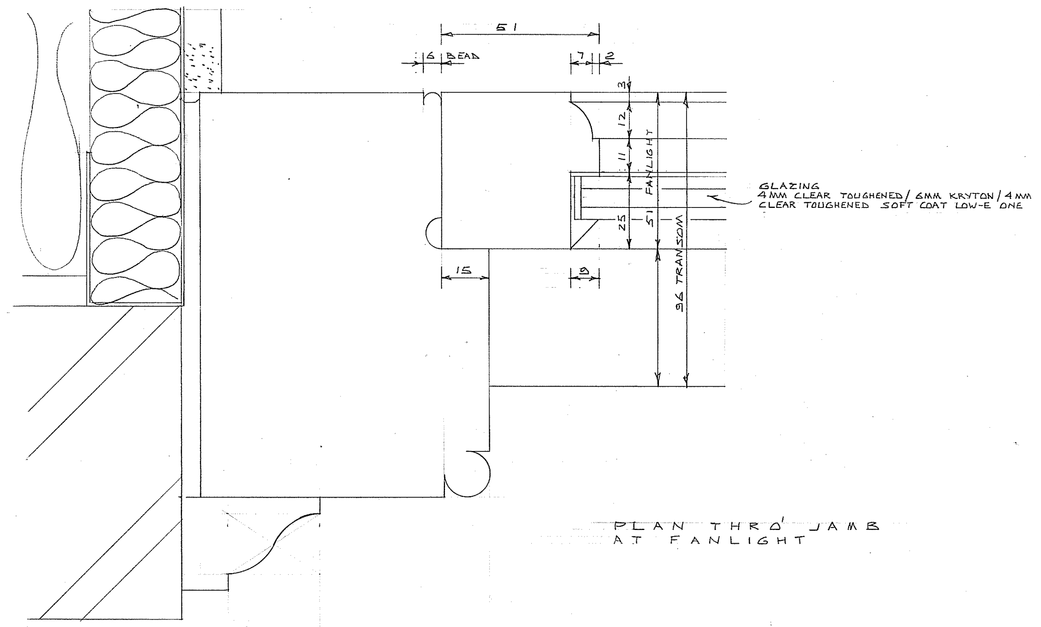

PLAN THRO' JAMB AT FANLIGHT

THRESHOLD PLAN

NOTES :
DOOR FRAME, DOOR AND FANLIGHT TO BE MANUFACTURED FROM APPROVED HARDWOOD PRIMED READY FOR PAINTING UNLESS NOTED OTHERWISE.

GLAZING
4 MM CLEAR TOUGHENED / 6MM KRYTON / 4MM CLEAR TOUGHENED SOFT COAT LOW-E ONE

REVISIONS —
REV A - FANLIGHT REVISED 8/8/2021

QUINLAN TERRY ARCHITECTS
OLD EXCHANGE, HIGH STREET, DEDHAM, COLCHESTER, CO7 6HA
15TH JULY 2021

1370/2/11 A

DOOR EDG1 AND JAMB DETAILS.

SCALE - 1:10 SCALE AND FULL SIZE AT A0
TO BE READ IN CONJUNCTION WITH DRGS 1370/2/22 & 23.