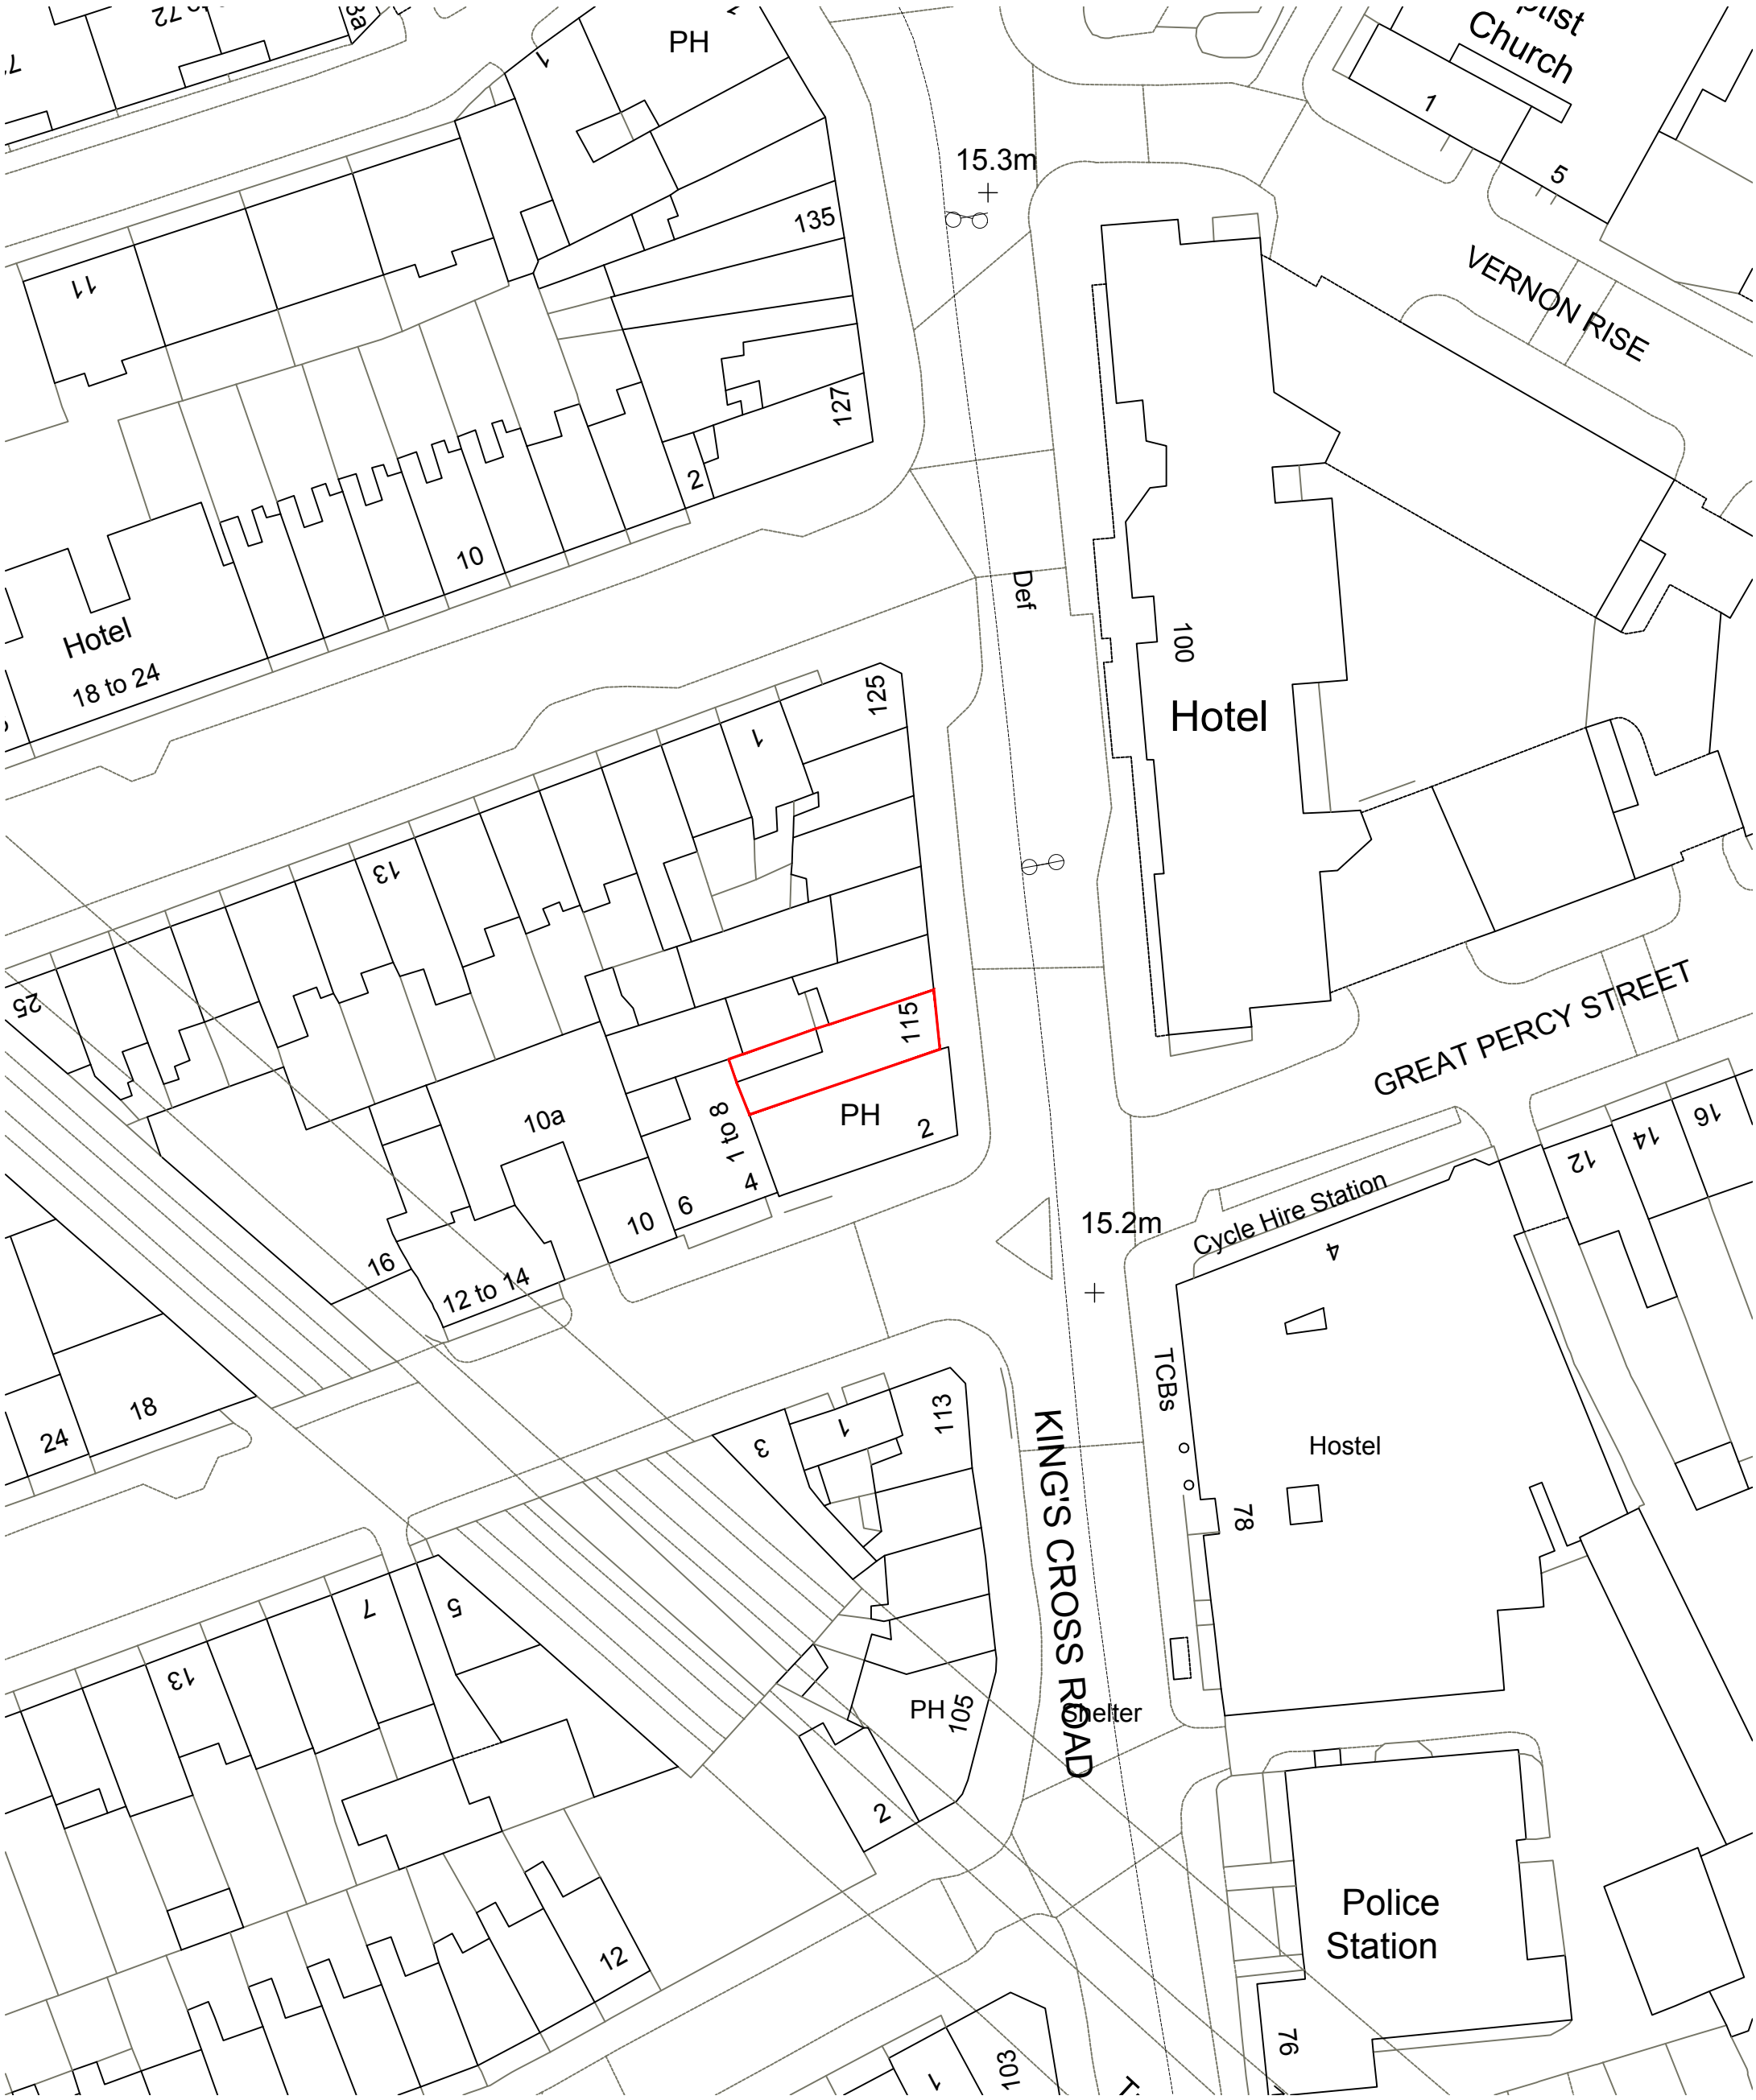

Site Boundary

rev .	date .	details .	drawn by .	checked by .
A	2021.09.09	prepared for submission	JW	MLR
--	2021.08.31	first issue	MLR	DA

0 1m 2m 5 10 20 30 40 50 60 70 80 90

scale bar . do not scale from this drawing . scale bar is included as a requirement of statutory approvals only
note to contactor_use only figured dimensions for construction

1.500_A3

N

District.

Studio 4 . 17-19 Blackwater Street . London . SE22 8SD
020 7871 3101
studio@districtarchitects.co.uk
www.districtarchitects.co.uk
this drawing is copyright .

Planning

project
client
job no . 074.

Existing
Block Plan
115 Kings Cross Road
Camden . London . WC1X 9NH
Wicklow Projects
for and on behalf of Loromah Estates

(3) stage . 1 type / place . 002 series / number

_A revision