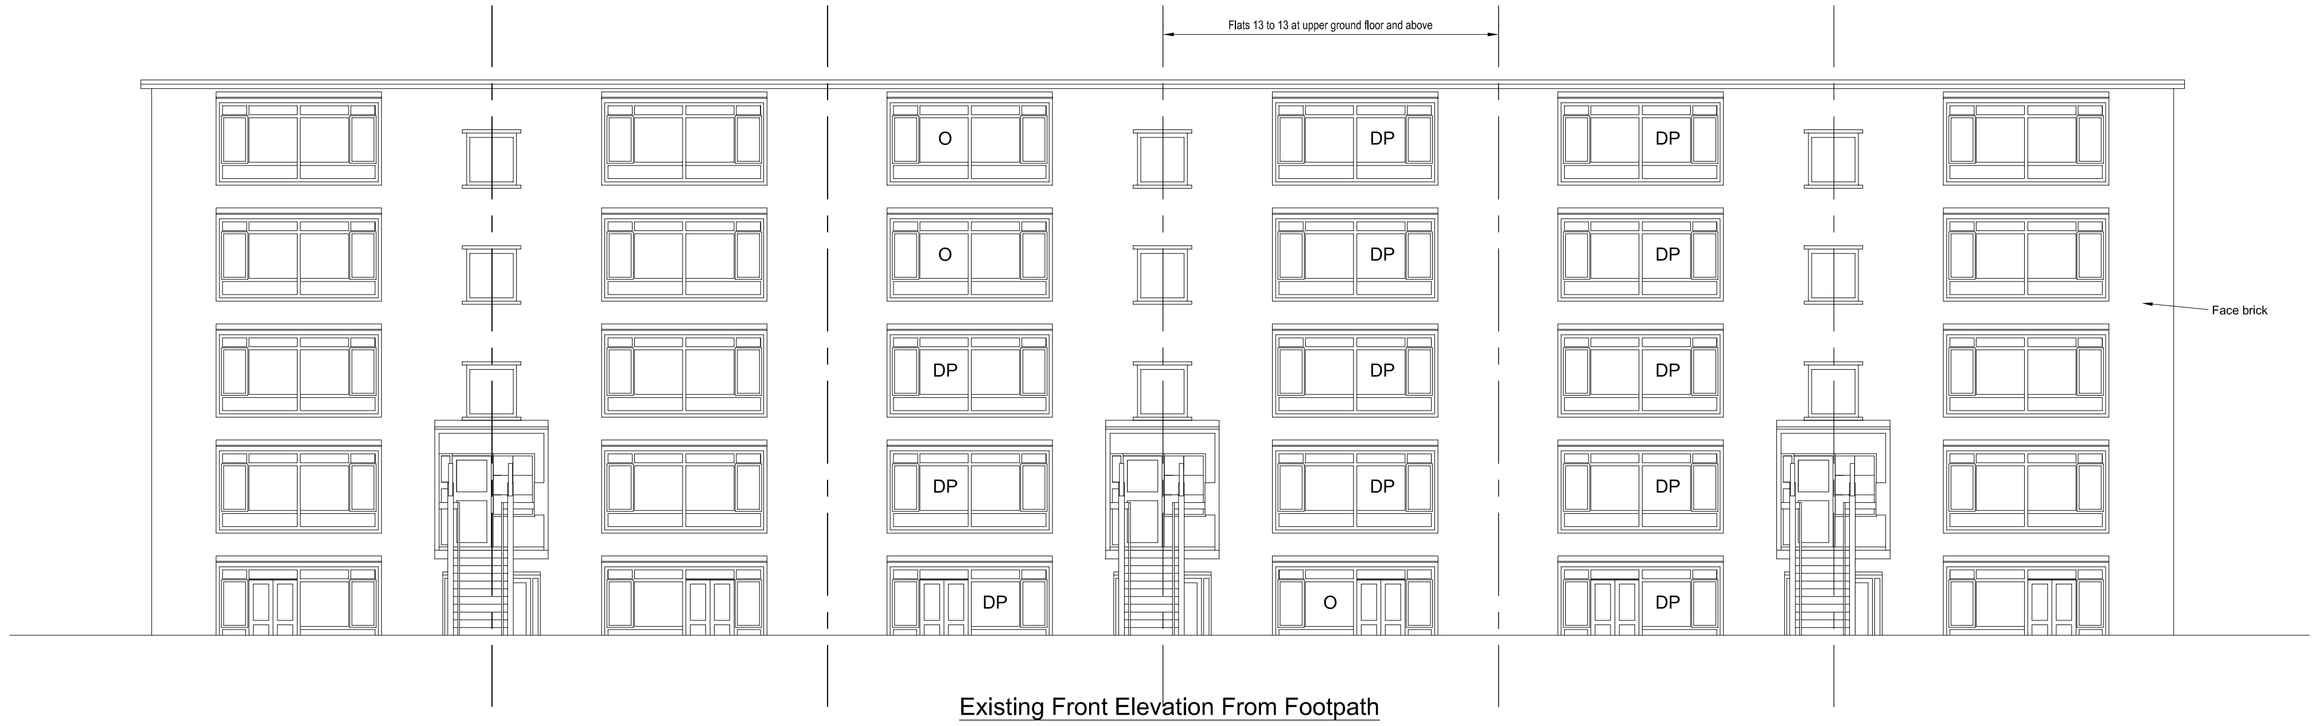

Existing Front Elevation From Footpath

(1:100)

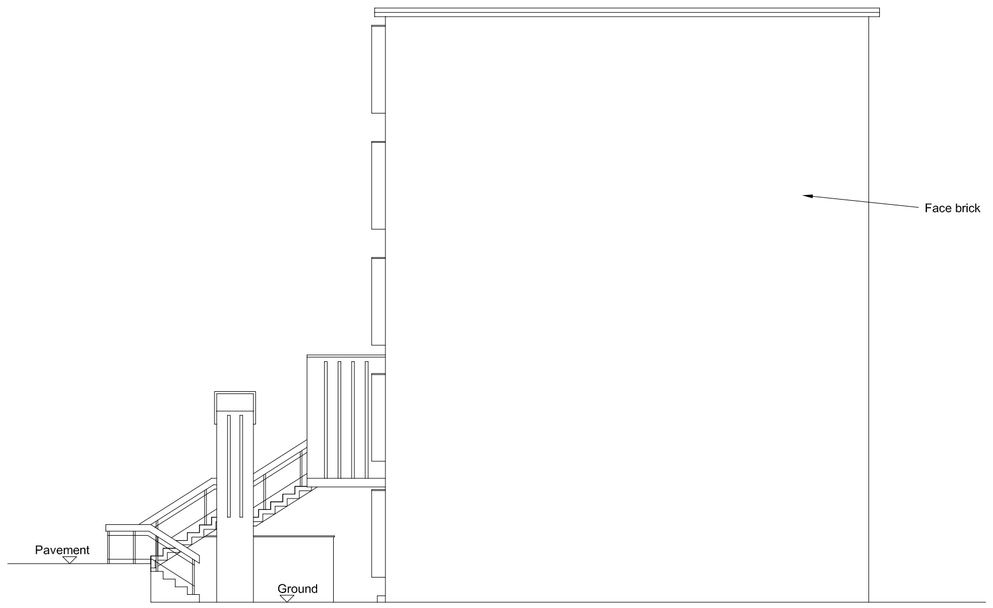

Existing West Elevation

(1:100)

Existing Front Elevation Within Light Well Showing Windows To Be Replaced

(1:100)

Existing East Elevation

(1:100)

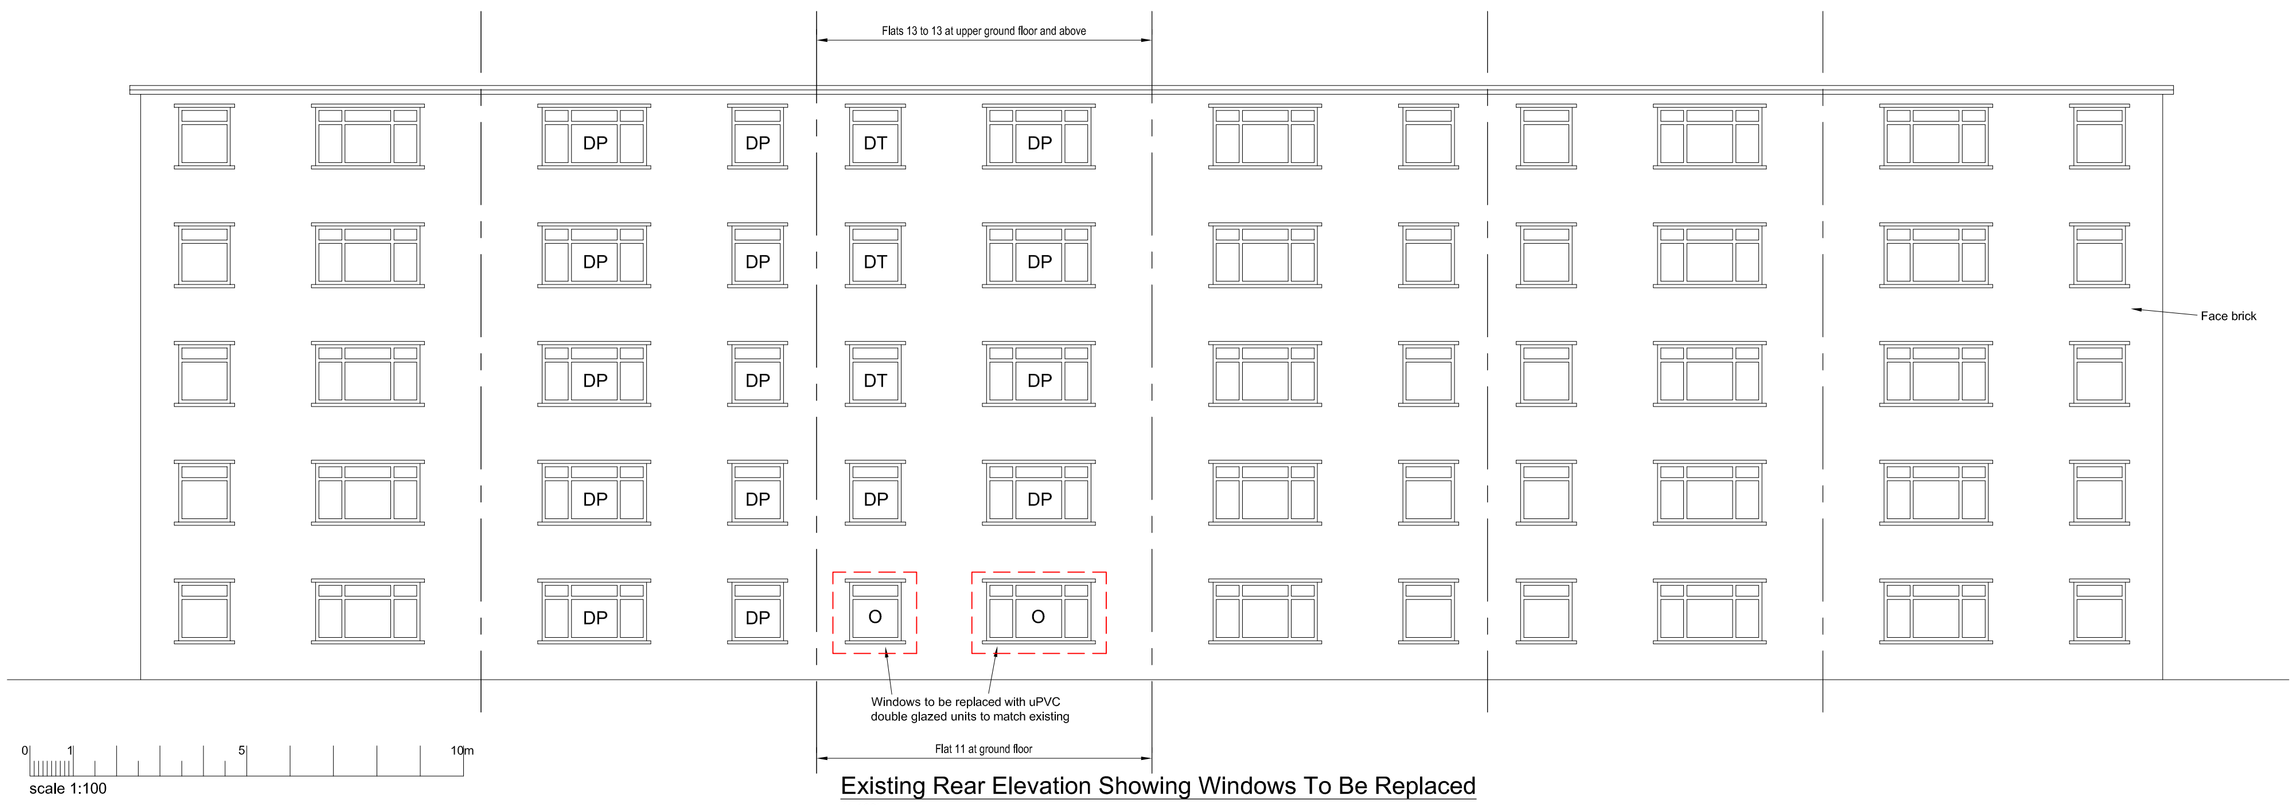

Existing Rear Elevation Showing Windows To Be Replaced

(1:100)

KEY TO WINDOWS ALREADY REPLACED

O Original
DT Double glazed timber products
DP Double glazed plastic products

Only windows in close proximity to Flat 11 have been noted, this does not represent the full extent of existing replacement windows

MARK	DATE	MADE BY	REVISION

ROSE + ASSOCIATES

Consulting Civil and Structural Engineers
Project Managers
E: info@roseassoc.co.uk

34b York Way
King's Cross
London N1 9AB
T: 020 7833 0666

Studio 10 Dimsdale House
80a Fore Street Hertford
Hertfordshire SG14 1BY
T: 01992 210145

ARCHITECT:

JOB TITLE:

Flat 11,
26 Buckland Crescent,
London NW3 5DU

DRAWING TITLE:

Existing Elevations Noting Replacement Windows

SCALE: 1:100 @ A1	DATE: August 2021
DRAWN BY:	C.D.M. CHECKED:

JOB No:	DRAWING No:	REVISIONS:
21087	03	