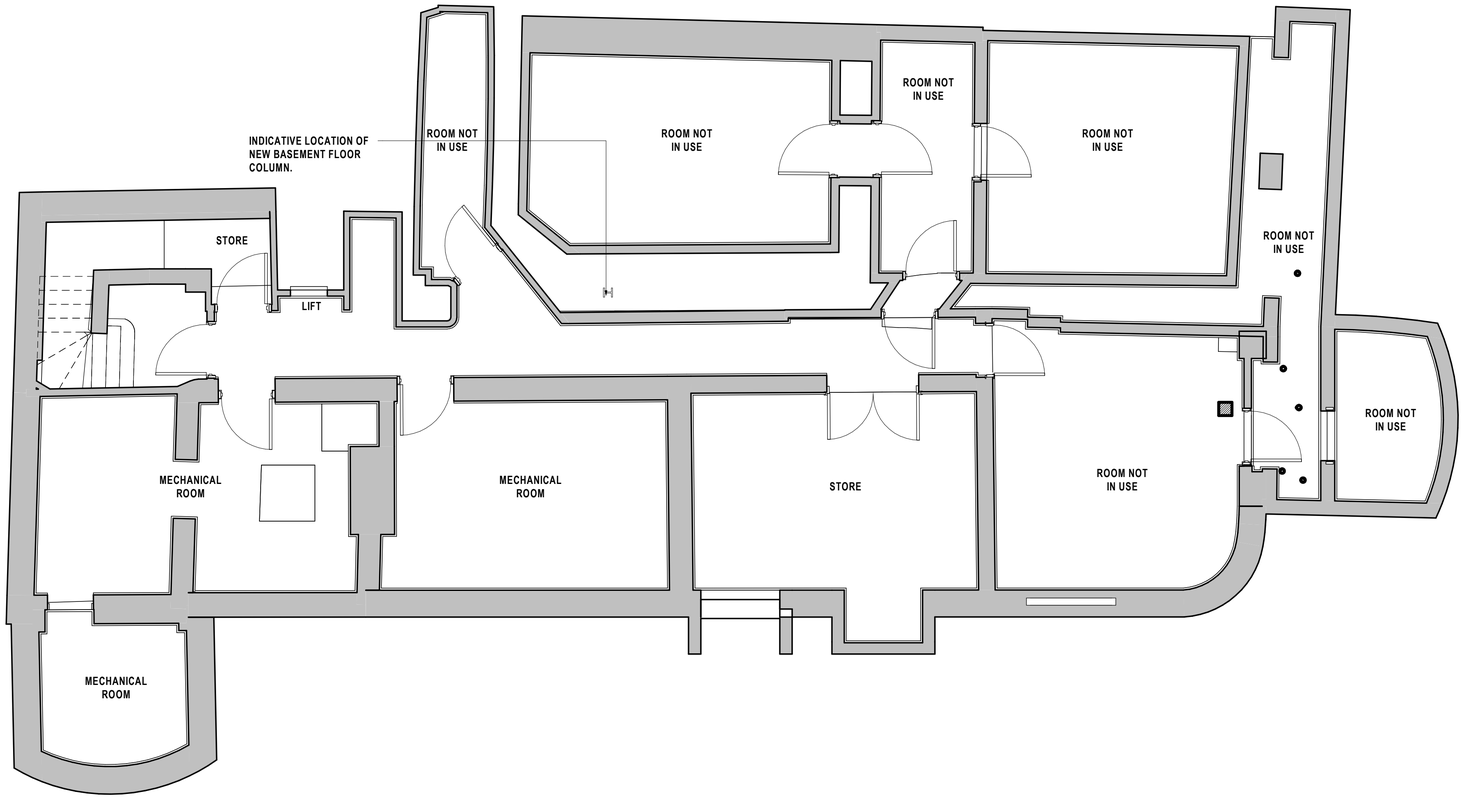

1 PROPOSED BASEMENT FLOOR PLAN

SCALE: 1 : 50

0m 2m 4m 6m 8m 10m

SCALE 1:100 (METERS) @ A1

notes:
Do not scale from drawings. All discrepancies to be reported to Gensler architect immediately.
All dimensions to be verified by contractor on site prior to any works

rev	date	revision note	drawn	checked
A	14.06.2021	PLANNING SUBMISSION		SC

lead consultant

Gensler

Studio 405-409
4th Floor Custard Factory
Gibb Street, Digbeth
Birmingham, WMD
B9 4AA
England
Tel +44 (0) 12 1260 1600

client

Client Name

key plan

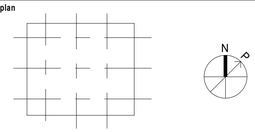

category

family

title

PROPOSED BASEMENT FLOOR PLAN

project

13485, CAMDEN IN-LINE

189 CAMDEN HIGH STREET, LONDON NW1 7BP

project number	drawn	checked
026.41042.011	SC	RB

scale	date	rev
1 : 50@A1	14.06.2021	A

role | number

A0.250

© Gensler 2021
All rights reserved, including but not limited to The Copyright, Design and Patents Act 1988