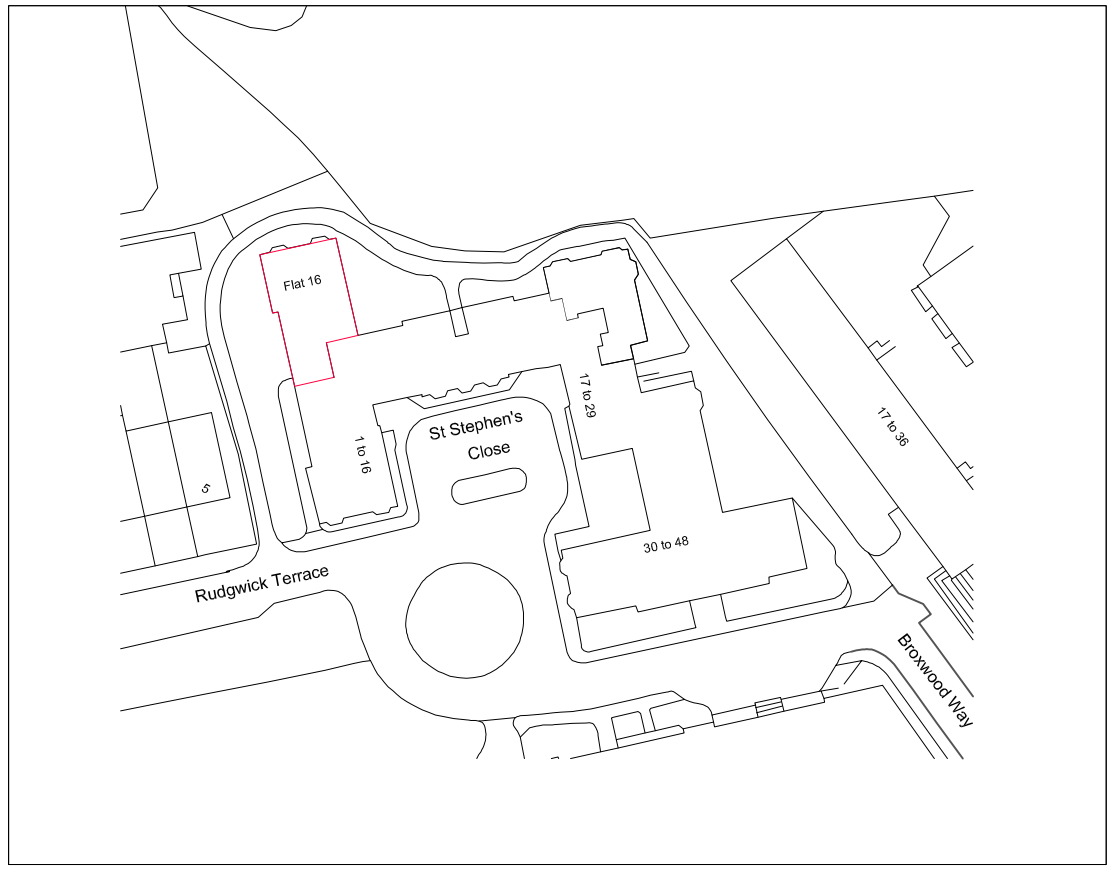

Location Plan 1:1250 @A3

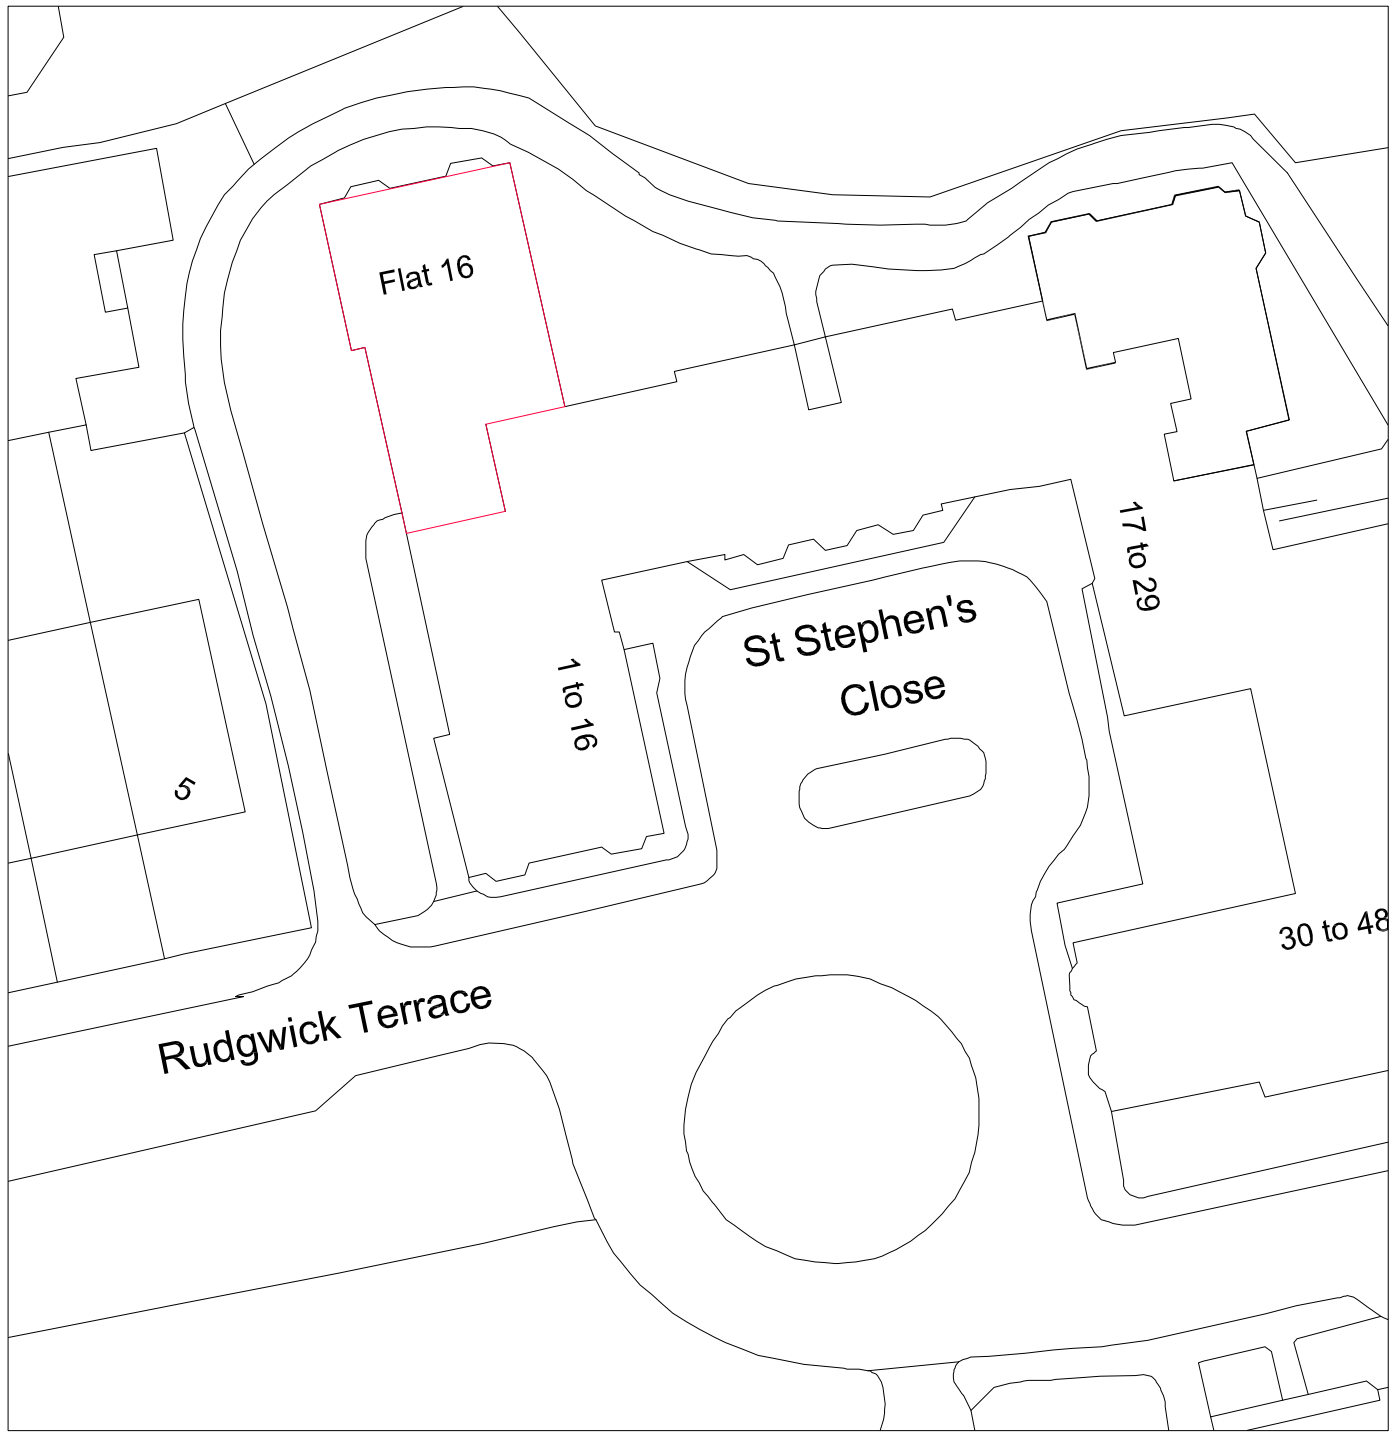

Block Plan 1:500 @ A3

1:1250 0 10m 20m 30m 40m 50m 60m

1:1 0 10 20 30 40 50

NORTH

1:500 0 10000 20000

1:1 0 10 20 30 40 50

© Copyright Andrew Neil Associates Ltd
Do not scale from the drawing. Report all discrepancies to Andrew Neil Associates Ltd immediately. All dimensions to be confirmed by the Contractor prior to commencement of the works.

Revisions

Client:
Mr D Ezekiel

Project:
16 St. Stephens Close London NW8
Proposed Apartment refurbishment

Drawing:
Location and Block Plans

ANDREW NEIL ASSOCIATES LTD
CHARTERED ARCHITECTS AND DESIGNERS
KESTREL HOUSE, ROOKERY YARD, STEVENAGE, OLD TOWN, HERTS SG1 3EE
TELEPHONE: 01438 745996 FACSIMILE: 01438 749226
WEBSITE: www.ana.uk.net E-MAIL: mail@ana.uk.net

Date: September 2019	Project No: 19/25
Scale: As above	Drawing No: PL-301