EXISTING WEST ELEVATION

EXISTING EAST ELEVATION

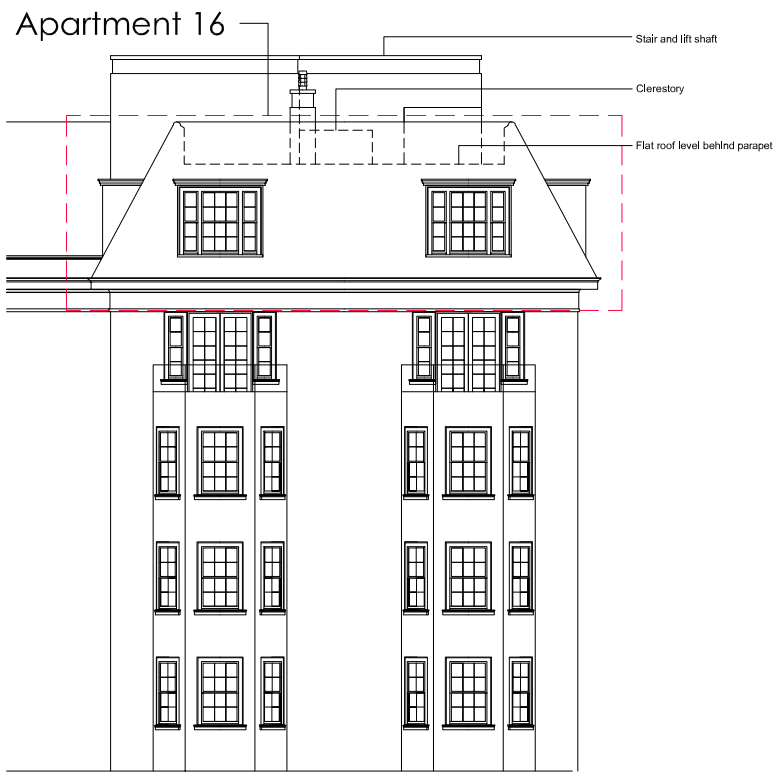

EXISTING NORTH ELEVATION

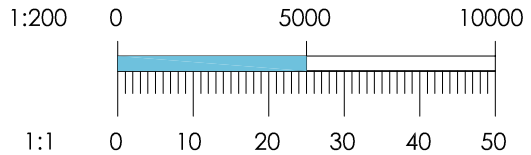

© Copyright Andrew Neil Associates
Do not scale from the drawing. Report all discrepancies to Andrew Neil Associates immediately.
All dimensions to be confirmed by the Contractor prior to commencement of the works.

Revisions

Client: Mr D Ezekiel	Drawing: Existing Elevations		
Project: 16 St.Stephens Close London NW8 Proposed Apartment refurbishment	Date: September 2019	Project No: 19/25	
	Scale: 1:200 @ A3	Drawing No: PL- 303	

ANDREW NEIL ASSOCIATES LTD
CHARTERED ARCHITECTS AND DESIGNERS
KESTREL HOUSE, ROCKERY YARD, STEVENAGE, OLD TOWN, HERTS SG1 3EE
TELEPHONE: 01428 746226 FACSIMILE: 01428 746226
website: www.anda.uk.net E-mail: mail@anda.uk.net