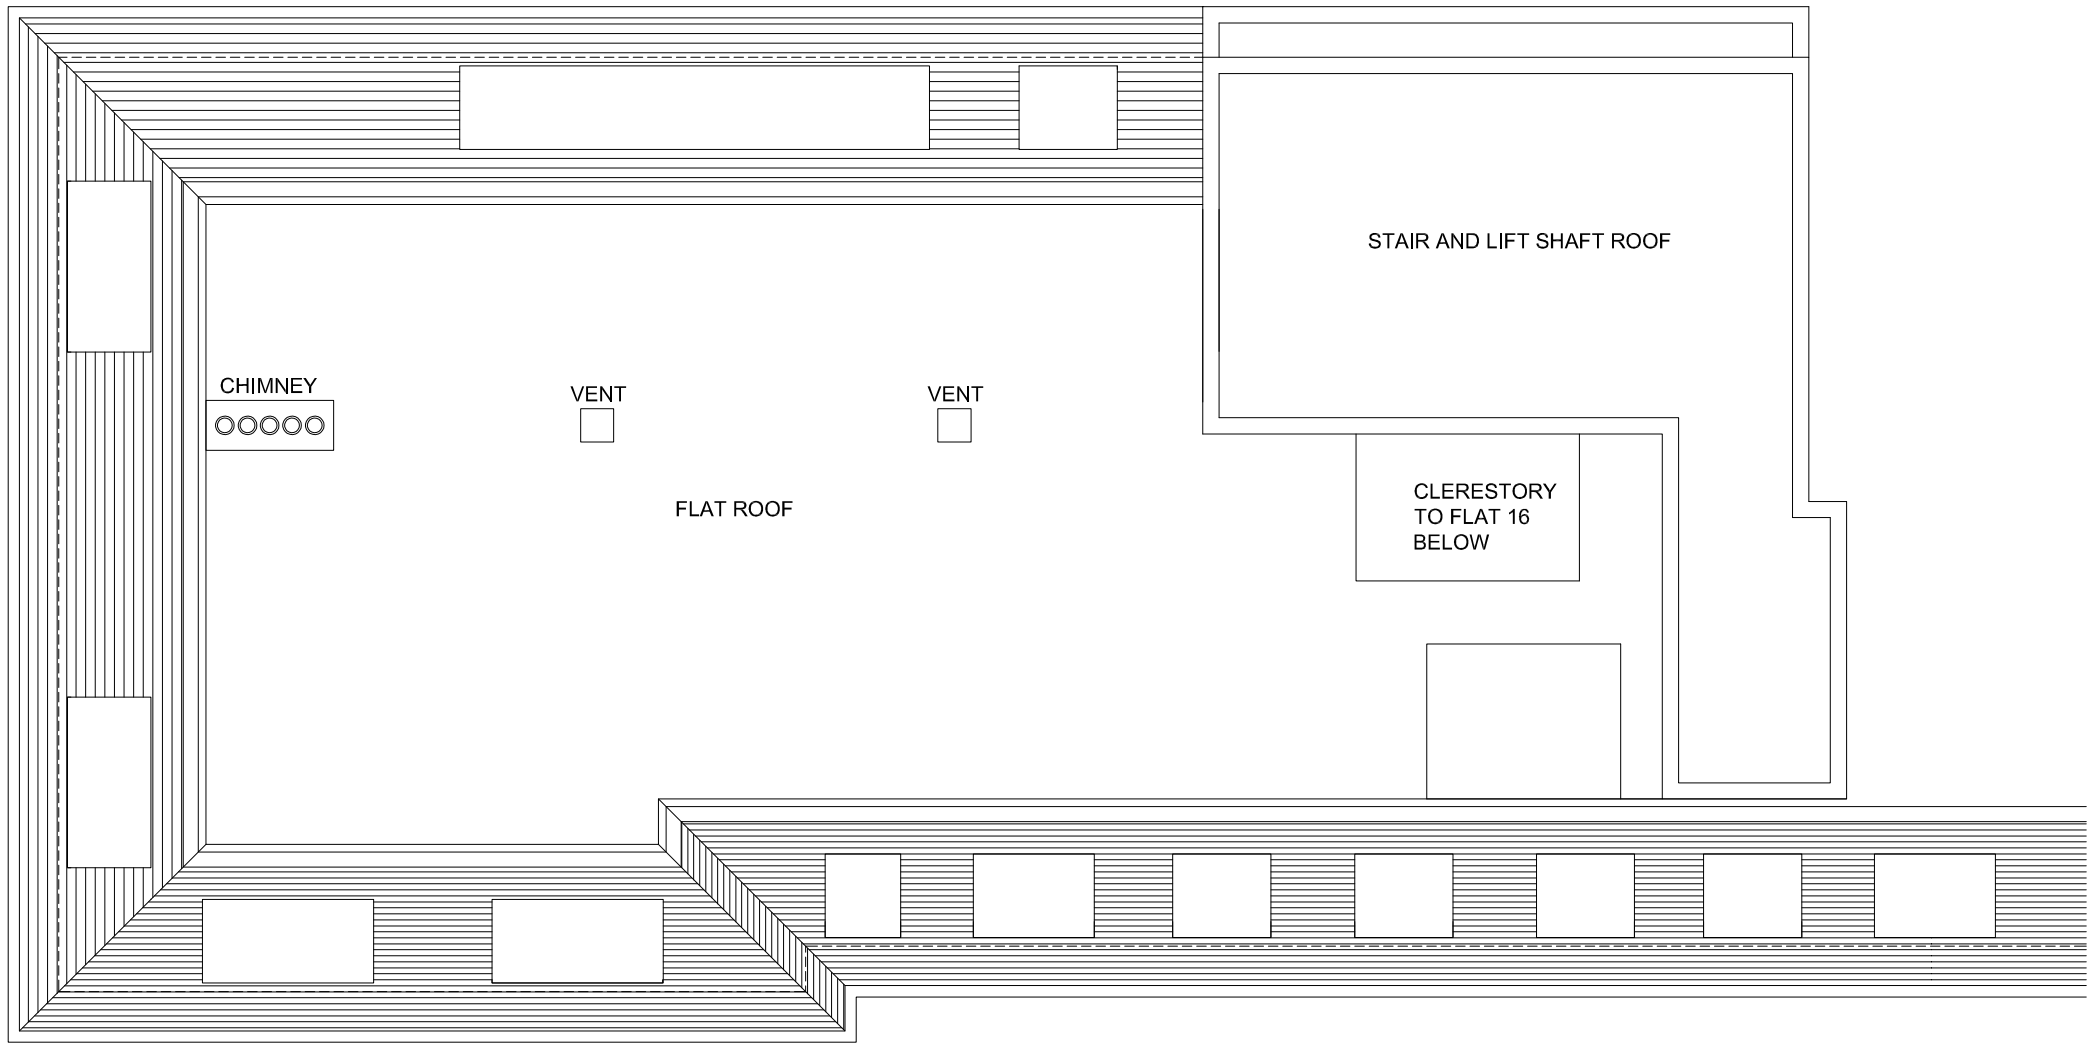

EXISTING ROOF PLAN

1:100 0 1000 2000 3000 4000 5000

1:1 0 10 20 30 40 50

© Copyright Andrew Neil Associates
Do not scale from the drawing. Report all discrepancies to Andrew Neil Associates immediately.
All dimensions to be confirmed by the Contractor prior to commencement of the works.

Revisions

Client: Mr D Ezekiel

Project: 16 St.Stephens Close London NW8
Proposed Apartment refurbishment

Drawing: Existing Roof Plan

Date: October 2019

Project No: 19/25

Scale: 1:100 @ A3

Drawing No: PL-202

ANDREW NEIL ASSOCIATES LTD
CHARTERED ARCHITECTS AND DESIGNERS
ALSTEAD HOUSE, BROADWAY MARKET, LONDON E8 4QJ
TELEPHONE: 0142074990 FACSIMILE: 01420774206
website: www.anaLnet Email: mail@anaLnet