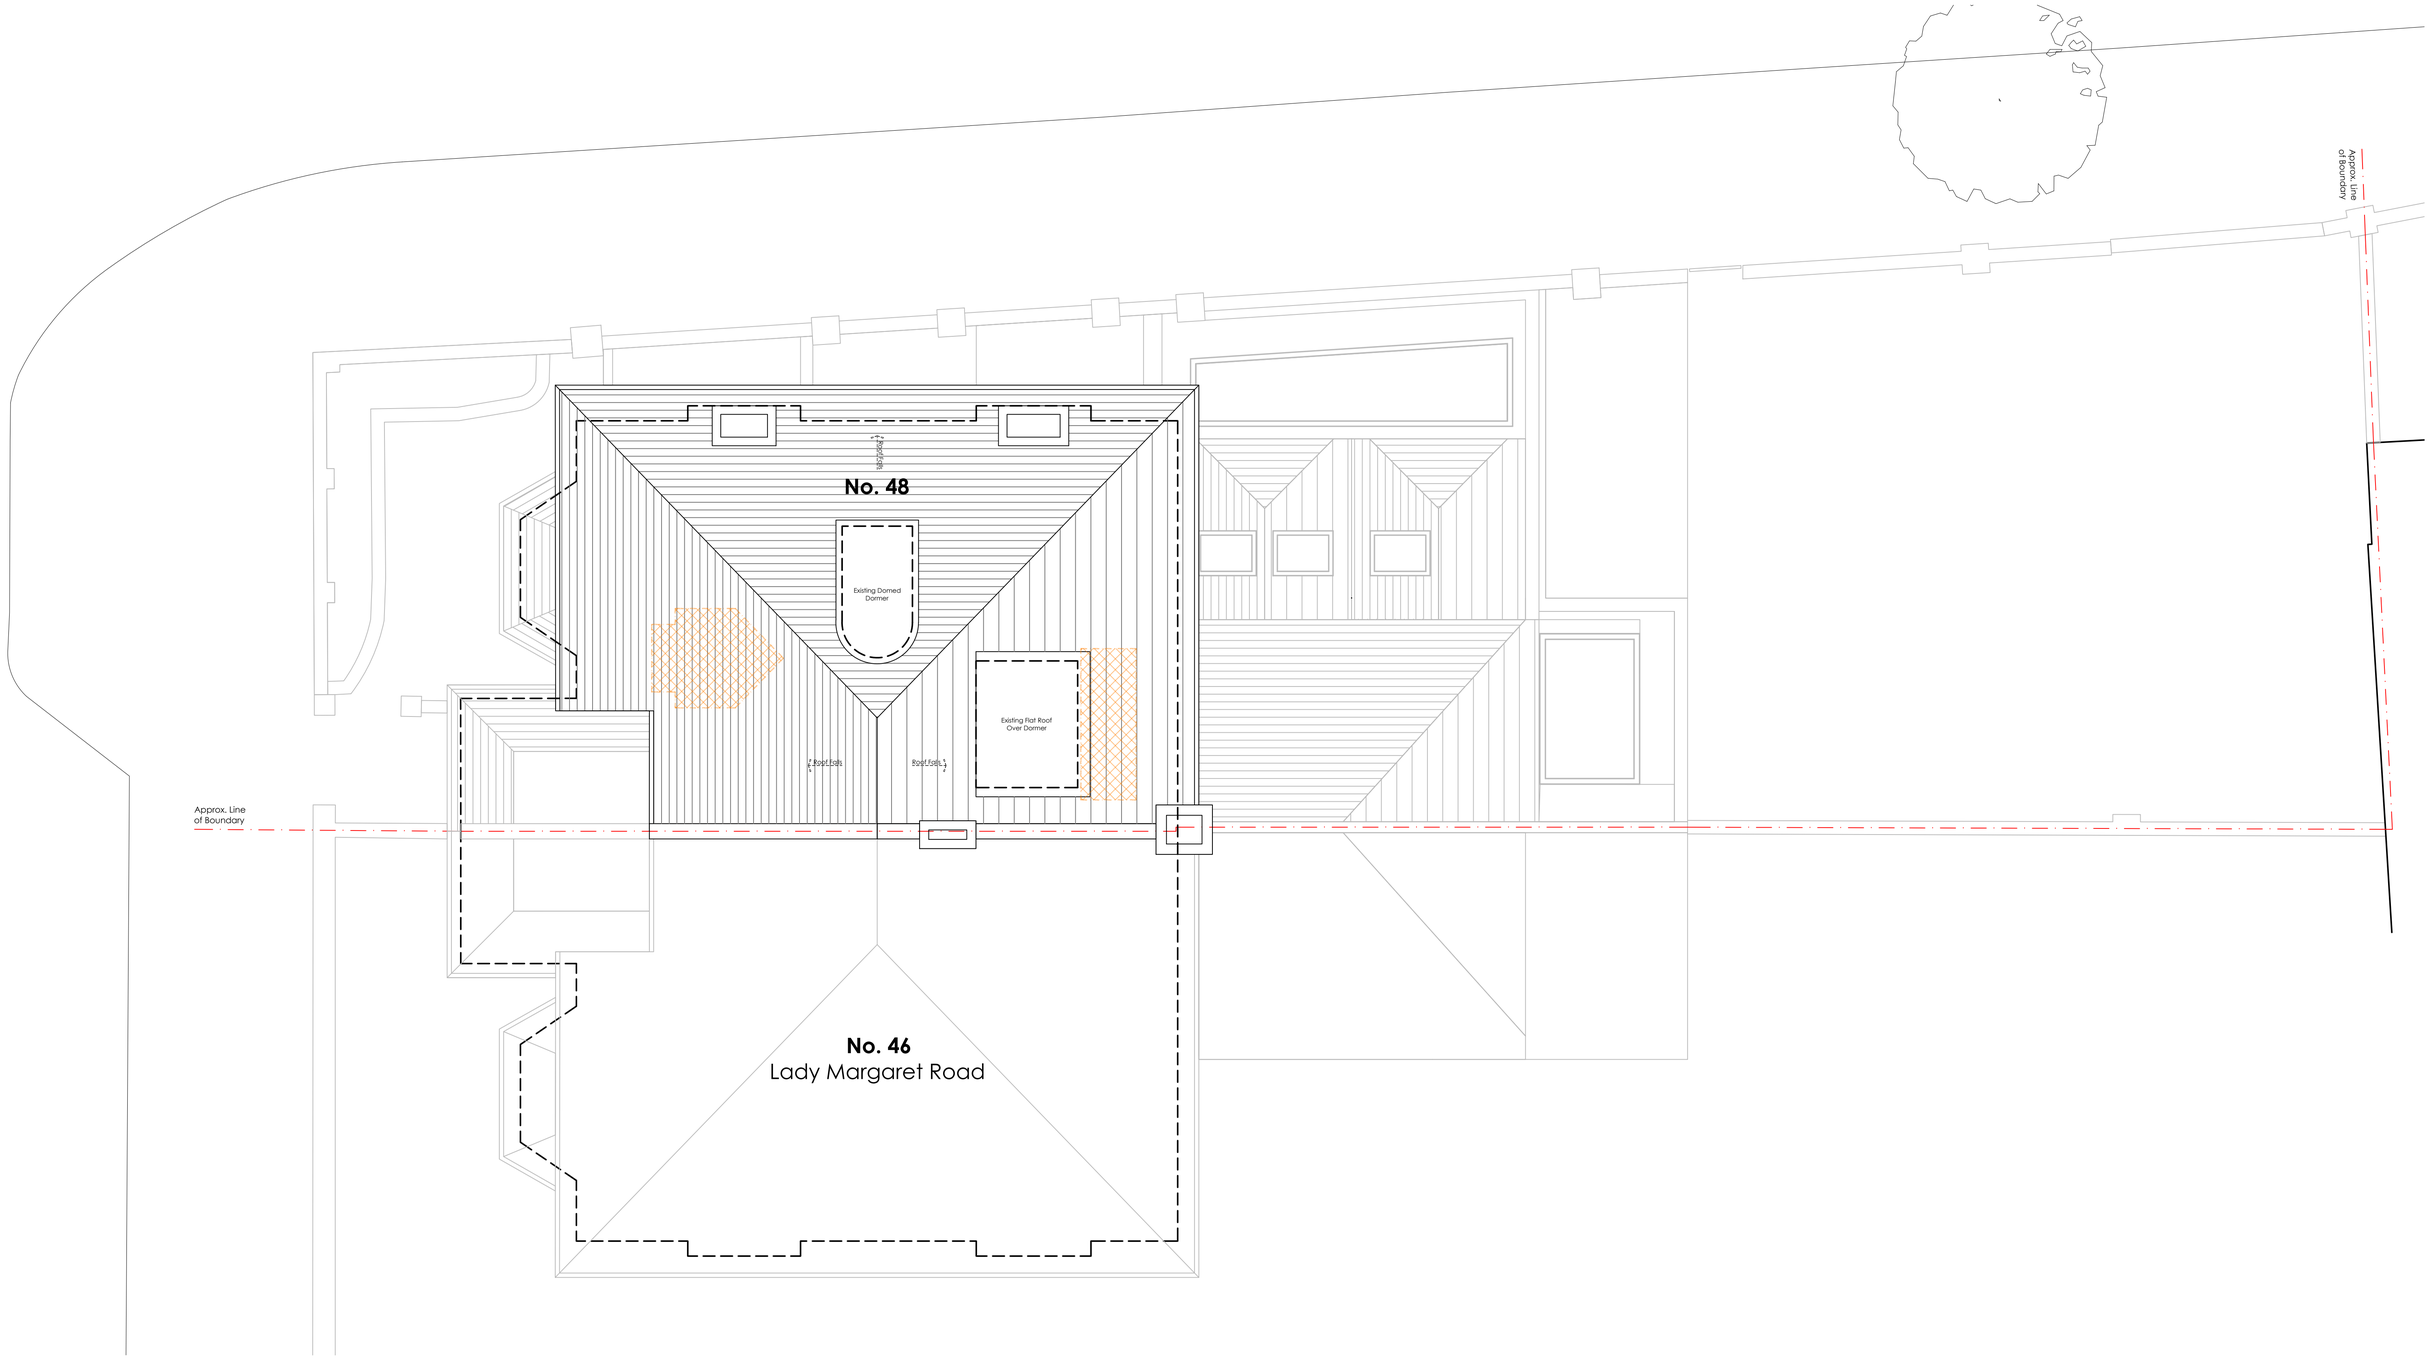

Note . All Dimensions in mm.

Approx. Line of Site Boundary.

Demolitions . Area to be demolished

0 1 2 4 8 12 16

scale bar . do not scale from this drawing . scale bar is included as a requirement of statutory approvals only
note to contactor_use only figured dimensions for construction

rev .	date .	details .	drawn by .	checked by .
--	2021.09.15	first issue	SR	MLR

1.100_A3
1.50_A1

District.

Studio 4 . Blackwater Court . 17-19 Blackwater Street . London . SE22 8SD
020 7871 3101
studio@districtarchitects.co.uk
www.districtarchitects.co.uk
this drawing is copyright .

Planning

Existing . Demolitions
Roof Plan

project: 48 Lady Margaret Road
Kentish Town . Camden . London . NW5 2NR

client: Mr. Chris Clothier

job no . 085. (3) stage . 0 type / place . 101 series / number _-- revison