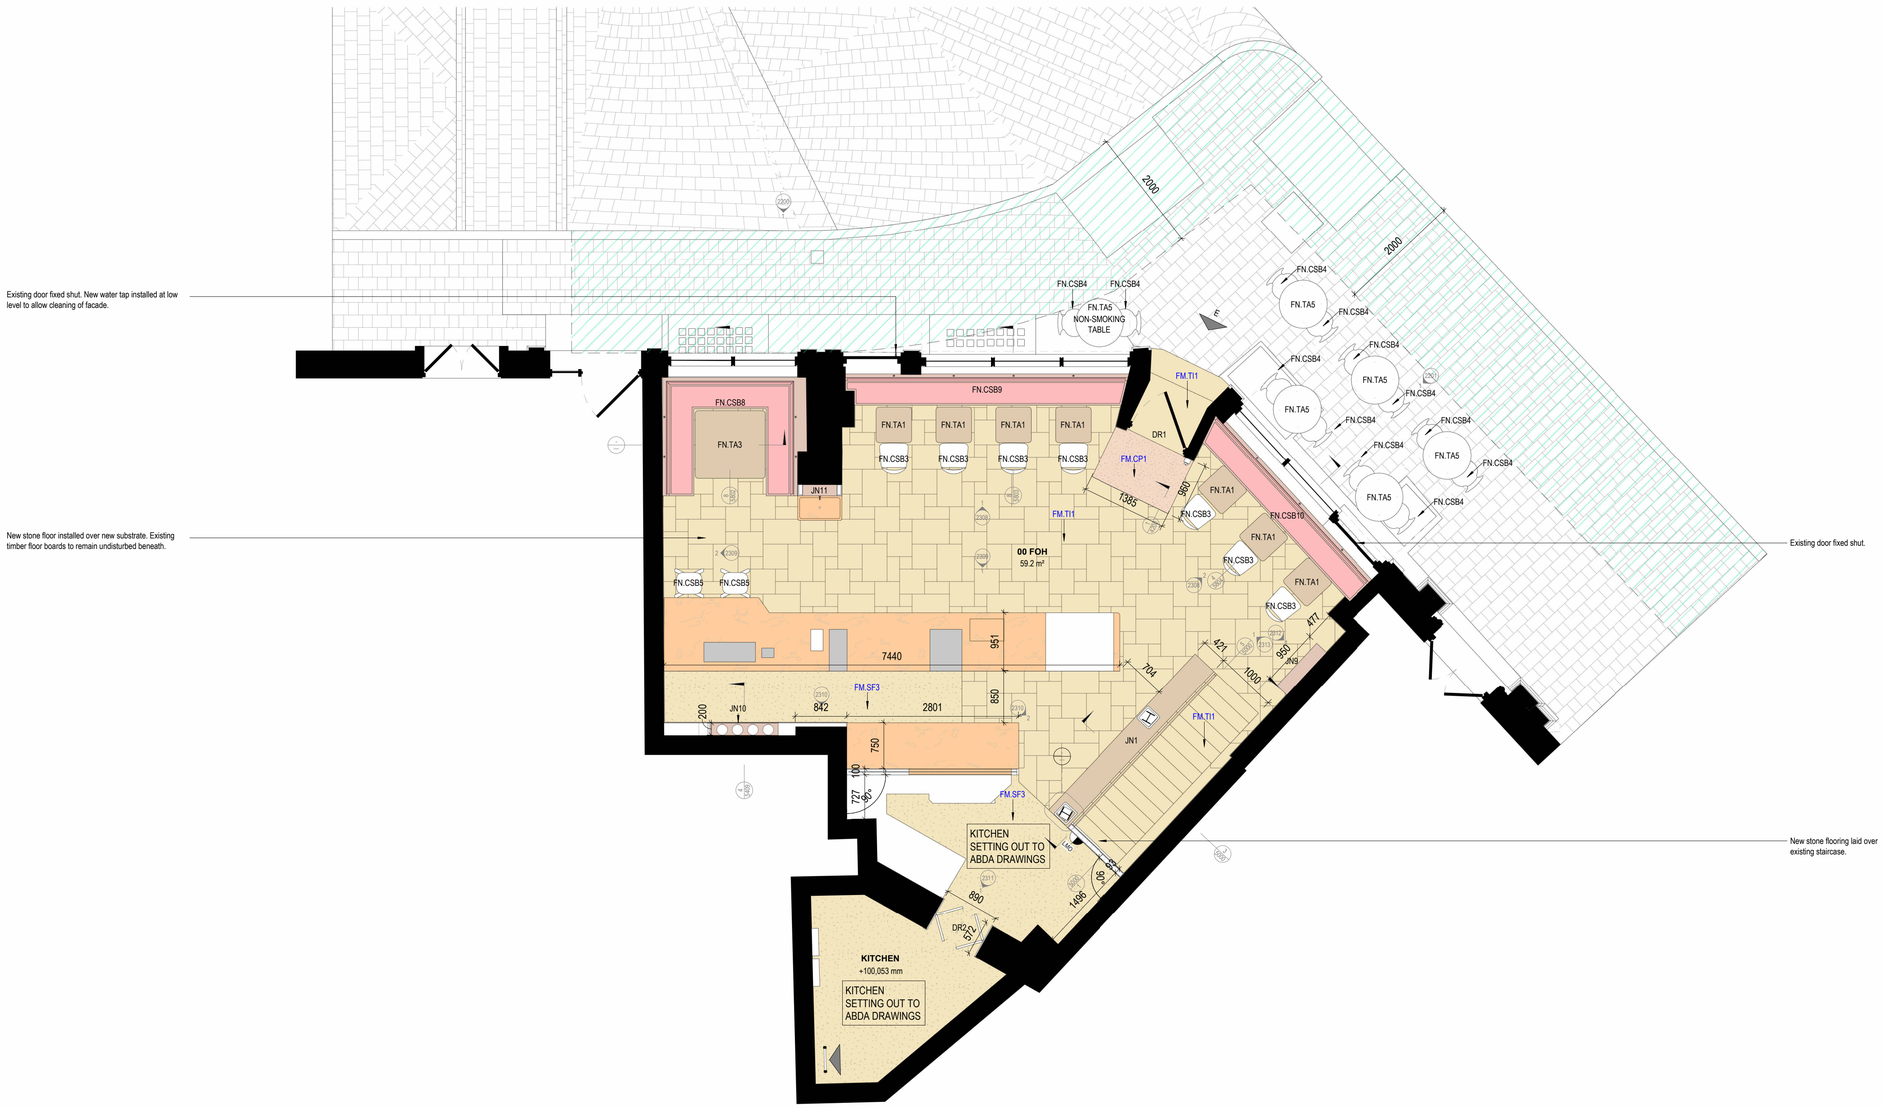

Do not scale from drawings, use annotated dimensions only.
Drawings represent spatial coordination intent. Contractor / fabricator is responsible for construction methods, structural integrity and performance of all elements.
Design and positions of all fixtures and fittings are subject to specialist contractor shop drawings and confirmation on site.
Drawing to be read in conjunction with all other relevant drawings and specifications by all design disciplines. The contractor is to verify all dimensions and levels on site prior to starting work or fabrication.
This scheme may be subject to Town Planning and other necessary consents.
Ensure Building Control are notified 48 hours in advance of building works starting on site
There is a risk of injury or death in construction if the works are not properly planned and supervised. The contractor must not undertake any element of the work without preparing the necessary RAMS.
All works to be carried out in accordance with current health and safety regulations.
All works to comply with current British and European standards and regulations.

ARCHITECTURAL SCHEDULE

CODE	NAME	TYPE	QTY
DOORS			
DOORS			
DR2	KITCHEN DOOR	DR_DR2_960(W)580(D)2285(H)	1
DR3	STAFF ROOM	DR_DR3_926(W)32(D)2040(H)	1
DR4	WC LOBBY	DR_DR4_735(W)32(D)2195(H)	1
DR5	WC CUBICLE	DR_DR5_760(W)32(D)2040(H)	2
DR6	DR_ACCESS DOOR	DR_DR6_ACCESS DOOR_TWO PANEL_1000(W)81(D)2000(H)	1
IRONMONGERY			
DR.IM1	MEETING ROOM HANDLE L	DR.IM_DR.IM1_90(W)50(D)200(H)	1
DR.IM2	MEETING ROOM HANDLE R	DR.IM_DR.IM2_90(W)50(D)200(H)	1
DR.IM3	EXTERIOR DOOR HANDLE	DR.IM_DR.IM3_0(W)0(D)0(H)	2
DR.IM4	EXTERIOR ESCUTCHEON	DR.IM_DR.IM4_20(W)20(D)20(H)	2
DR.IM5	LETTERBOX	DR.IM_DR.IM5_200(W)50(D)100(H)	1
DR.IM6	DOOR HOLD BACK	DR.IM_DR.IM6_300(W)100(D)30(H)	1
DR.IM7	WC CUBICLE HANDLE	DR.IM_DR.IM7_150(W)60(D)50(H)	4
DR.IM8	WC CUBICLE LOCK	DR.IM_DR.IM8_20(W)20(D)20(H)	2
DR.IM9	WC CUBICLE HOOK	DR.IM_DR.IM9_29(W)50(D)65(H)	2
DR.IM10	CORSTON HANDLE	DR.IM_DR.IM10_1000(W)30(D)2200(H)	6
SIGNAGE			
EXTERNAL			
SI.EX1	SI.EX_FASICA SIGNAGE	SI.EX_SI.EX1_FASICA SIGNAGE_1000(W)1000(D)1000(H)	1
SI.EX2	PILASTER SIGN	SI.EX_SI.EX2_600(W)600(D)150(H)	2
SI.EX4	SI.EX_MENU BOARD	SI.EX_SI.EX4_MENU BOARD_0(W)0(D)0(H)	1
WINDOWS			
ACCESSORIES			
WD.AC1	AWNING	WD.AC_WD.AC1_3500(W)1500(D)3788(H)	1
WD.AC2	AWNING	WD.AC_WD.AC2_3400(W)1500(D)3788(H)	1
WD.AC3	AWNING	WD.AC_WD.AC3_1030(W)1500(D)3788(H)	1
WD.AC4	AWNING	WD.AC_WD.AC4_2100(W)1500(D)3788(H)	1

Rev	Date	Description
P15	20/09/2021	UPDATED PLANNING
C03	10/09/2021	SETTING OUT DIMS ADDED
C02	06/09/2021	CONSTRUCTION ISSUE
C01	01/09/2021	CONSTRUCTION ISSUE

Status:
CONSTRUCTION

TIM GREATREX
ARCHITECT

Project Title:
7 UPPER ST MARTIN'S LANE

Sheet Title:
NEW GROUND PLANS

Scale: 1 : 50 @ A1
Date: 20/09/2021

Project - Originator - Level - Type - Role - Number: 189-TGA-00-A-DR-2001
Revision: P15

0 2500 5000
SCALE 1 : 50 @ A1 MILLIMETRES

1 NEW 00 PLAN
1 : 50 @ A1