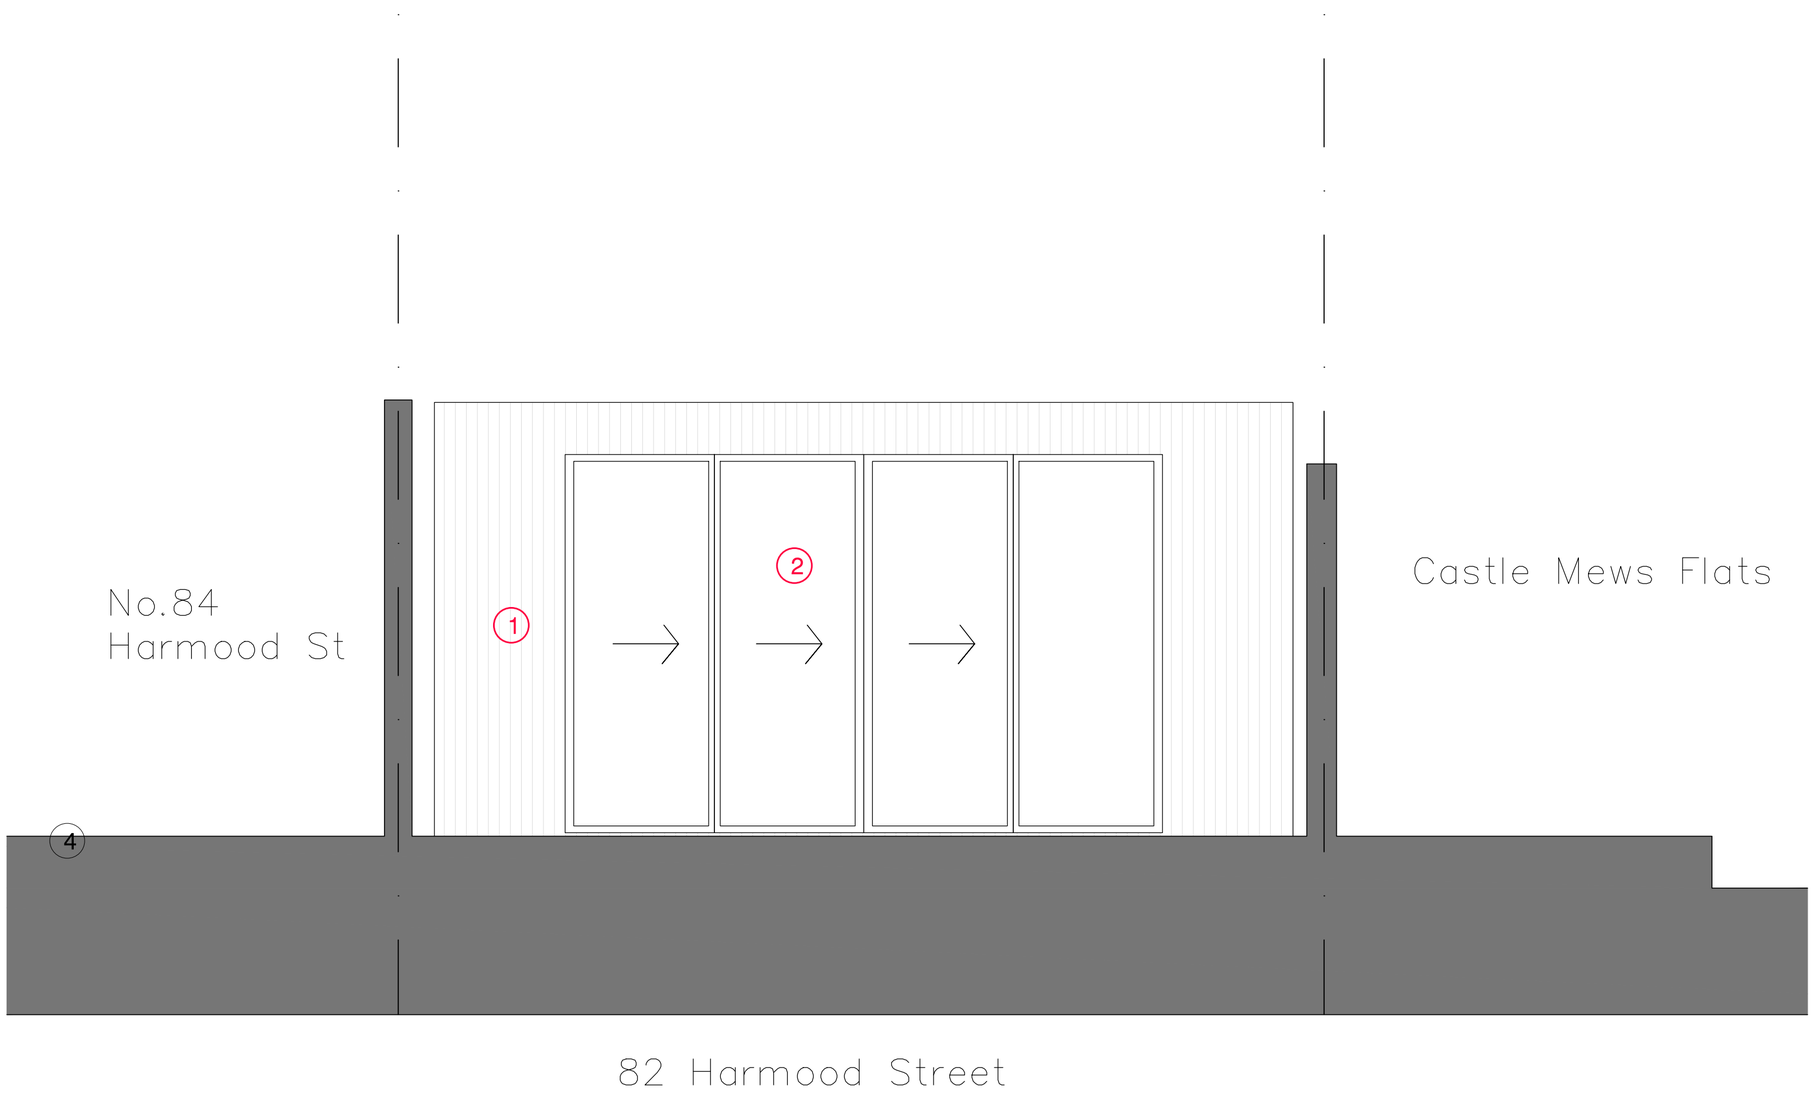

GARDEN ROOM ELEVATION

GARDEN ROOM PLAN

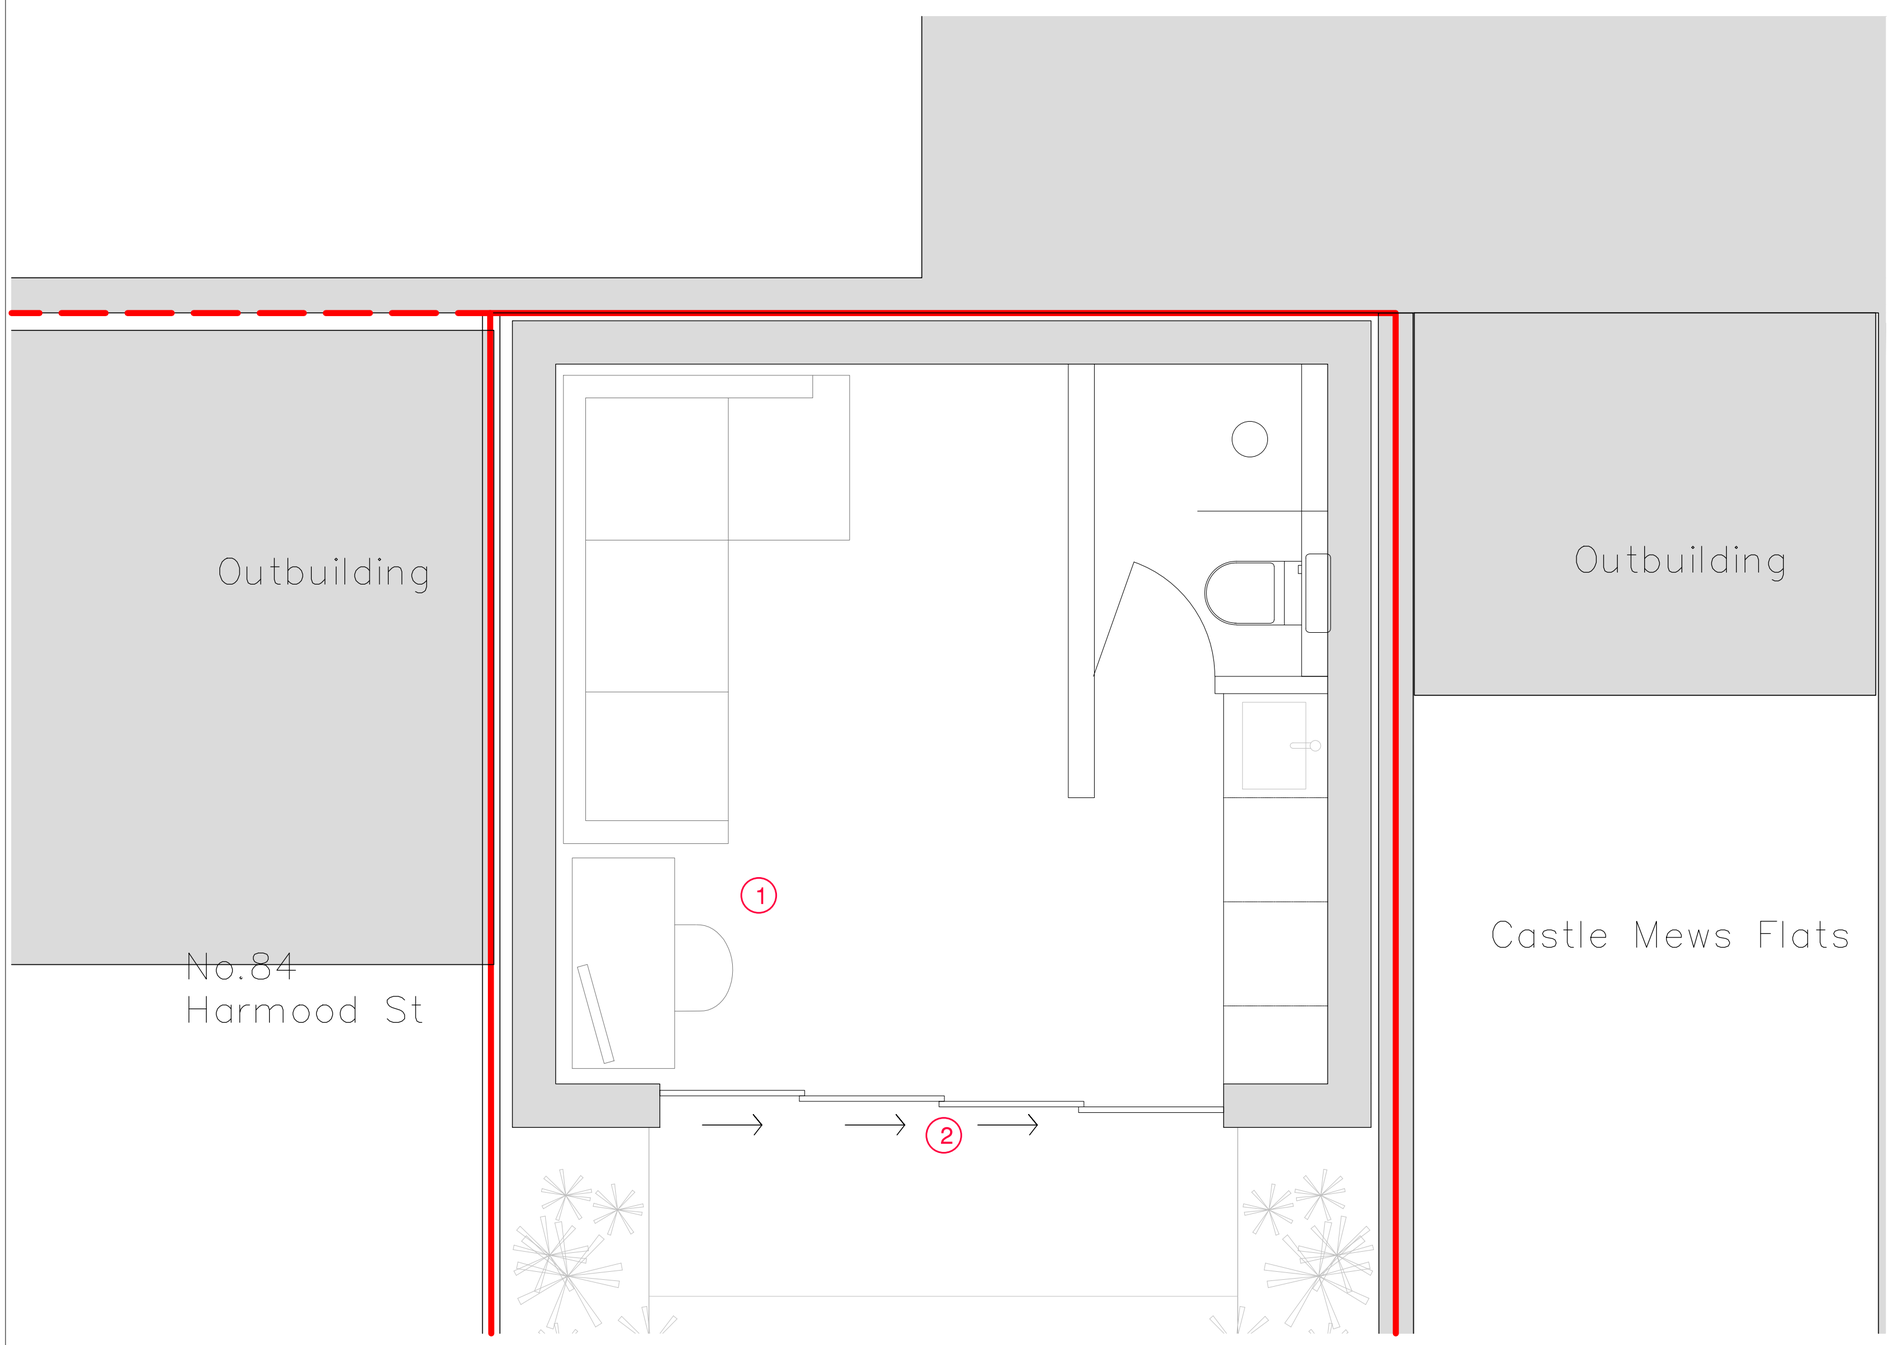

Do not scale off this drawing.

All indicated dimensions to be checked and verified on site by the Main Contractor before commencement of any fabrication drawings or work whatsover on site.

Report all discrepencies to the Architect immediately. This drawing is to be read in conjunction with all the related Architect's and Structural Engineer's drawings, details and all relevant information.

KEY:

1. 2.5m high timber clad outbuilding with bathroom and small kitchenette to serve ancilliary use to main house

2. Sliding glazed doors

rev.	rev. date	rev. description

project
82 Harmood Street
Camden
NW1 8DS

drwg title
Garden Elevation
Ground Plan

date	drwg no.	rev.
Feb 2021	GP.02	A
scale @ A1 1:50 @ A3	job no. 027A	