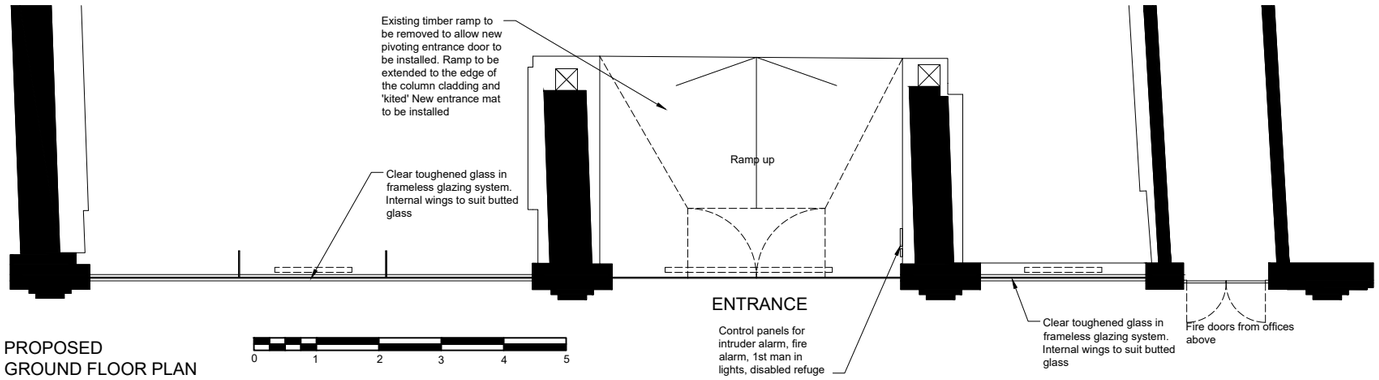


PROPOSED
GROUND FLOOR PLAN

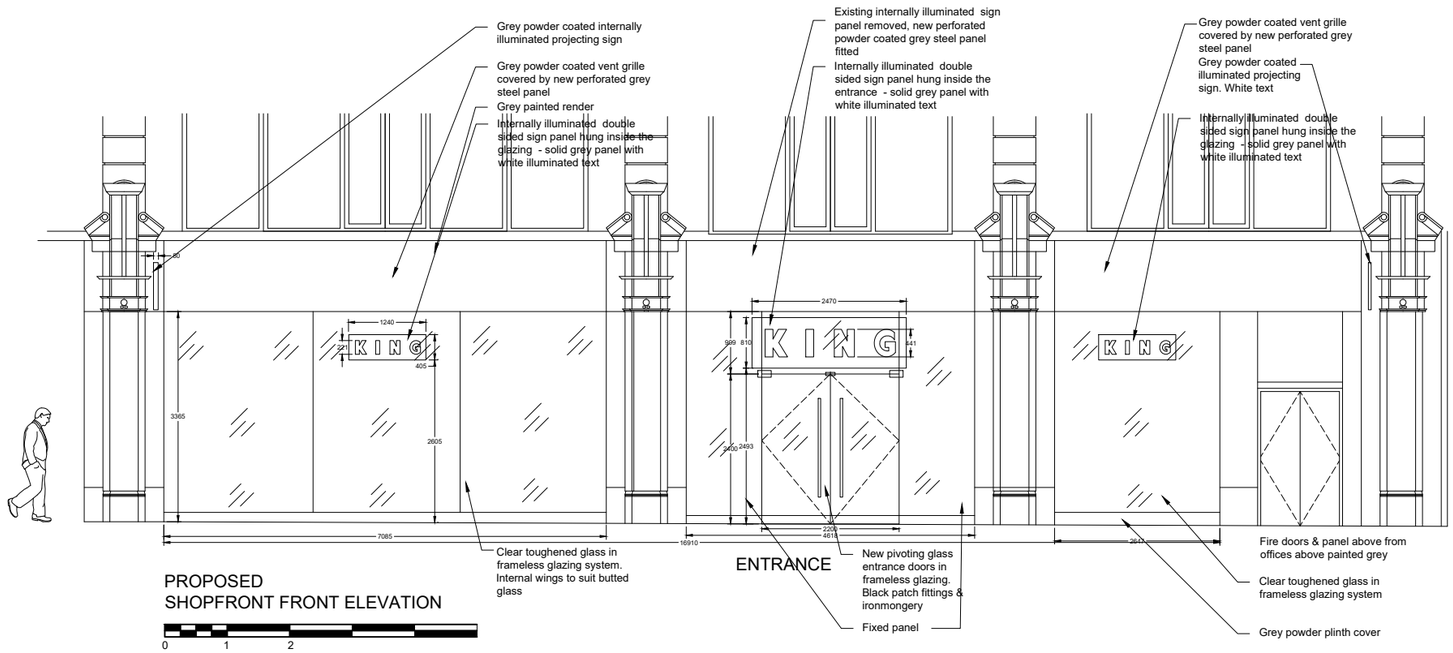


PROPOSED
SHOPFRONT FRONT ELEVATION

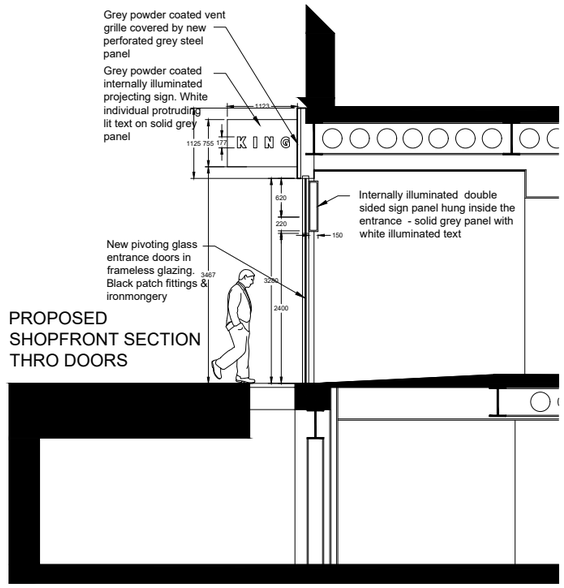


PROPOSED
SHOPFRONT SECTION
THRO DOORS

This drawing is the copyrighted intellectual property of SDB and must not be copied, reproduced or given to a 3rd party without the written consent of the owner

sdb
southern ltd

Eldersfield
Hambledon Road
Denmead
Hampshire
PO7 6HD

T: 0044 2392 230443
E: peter@sd-b.com
W: sd-b.com

Date
11.08.2021

Scale
1.100@A3

Drawn By
PF

Location
231 Tottenham Court Road
London WT1 7QF

Client
King Living

Title
Proposed Shopfront

Dwg.
376.5