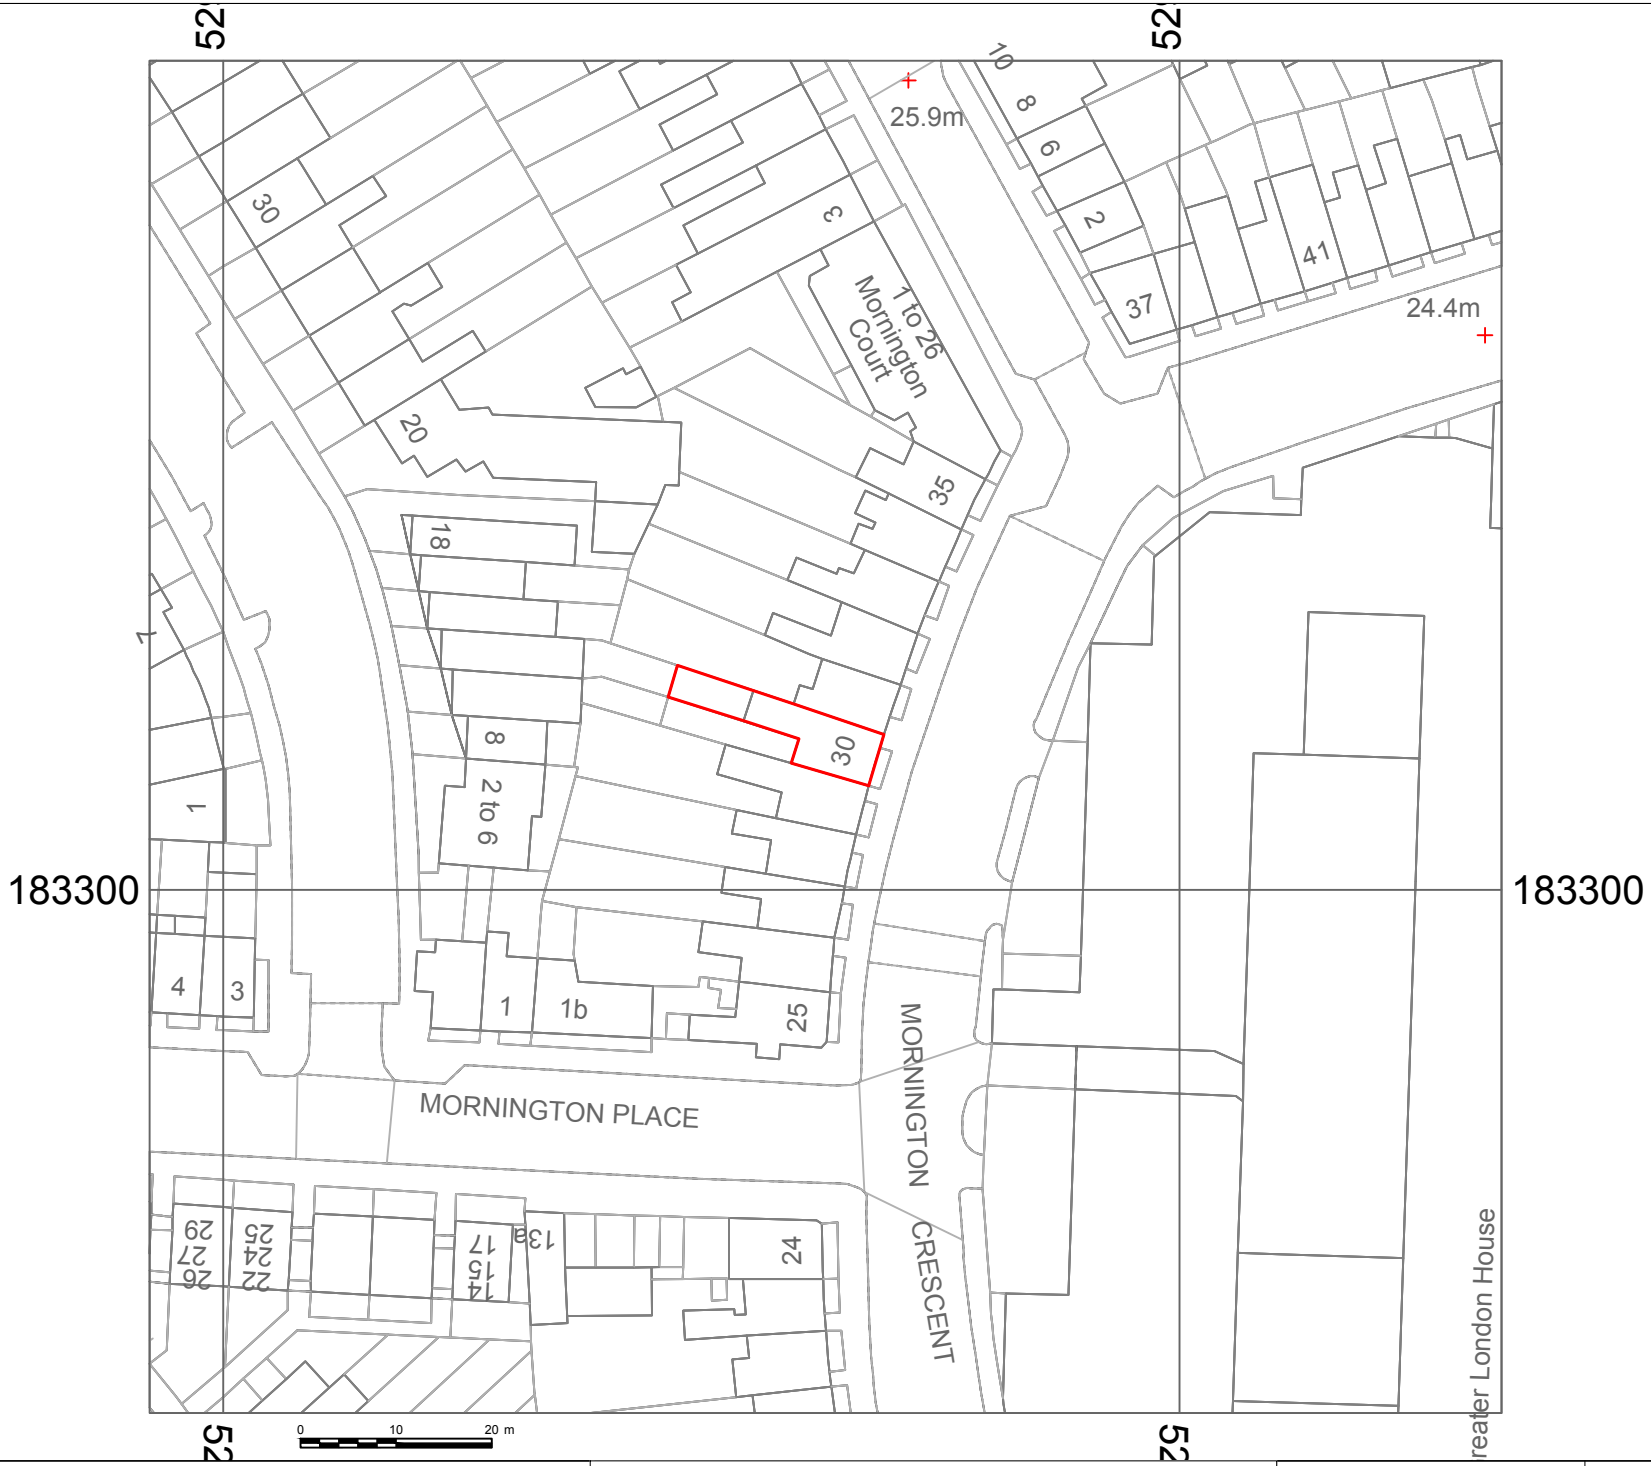

M 07534928737
E contact@lkdesigns.co.uk
W www.LKDesigns.co.uk
LANSANA KENCHIKU DESIGNS

Drawing to be read in conjunction with any indicated information.
Do not scale from drawing.
All dimensions to be checked on site.
Drawing only to be used for purposes indicated.
Notify Designer of any discrepancies.
© LKDesigns

FLAT 1, 30 MORNINGTON CRESCENT
NW3 7LU

BLOCK PLAN

Scale: 1:500 / A4

ISSUE: INFORMATION

DATE: 30.09.21

DRAWN BY: WL