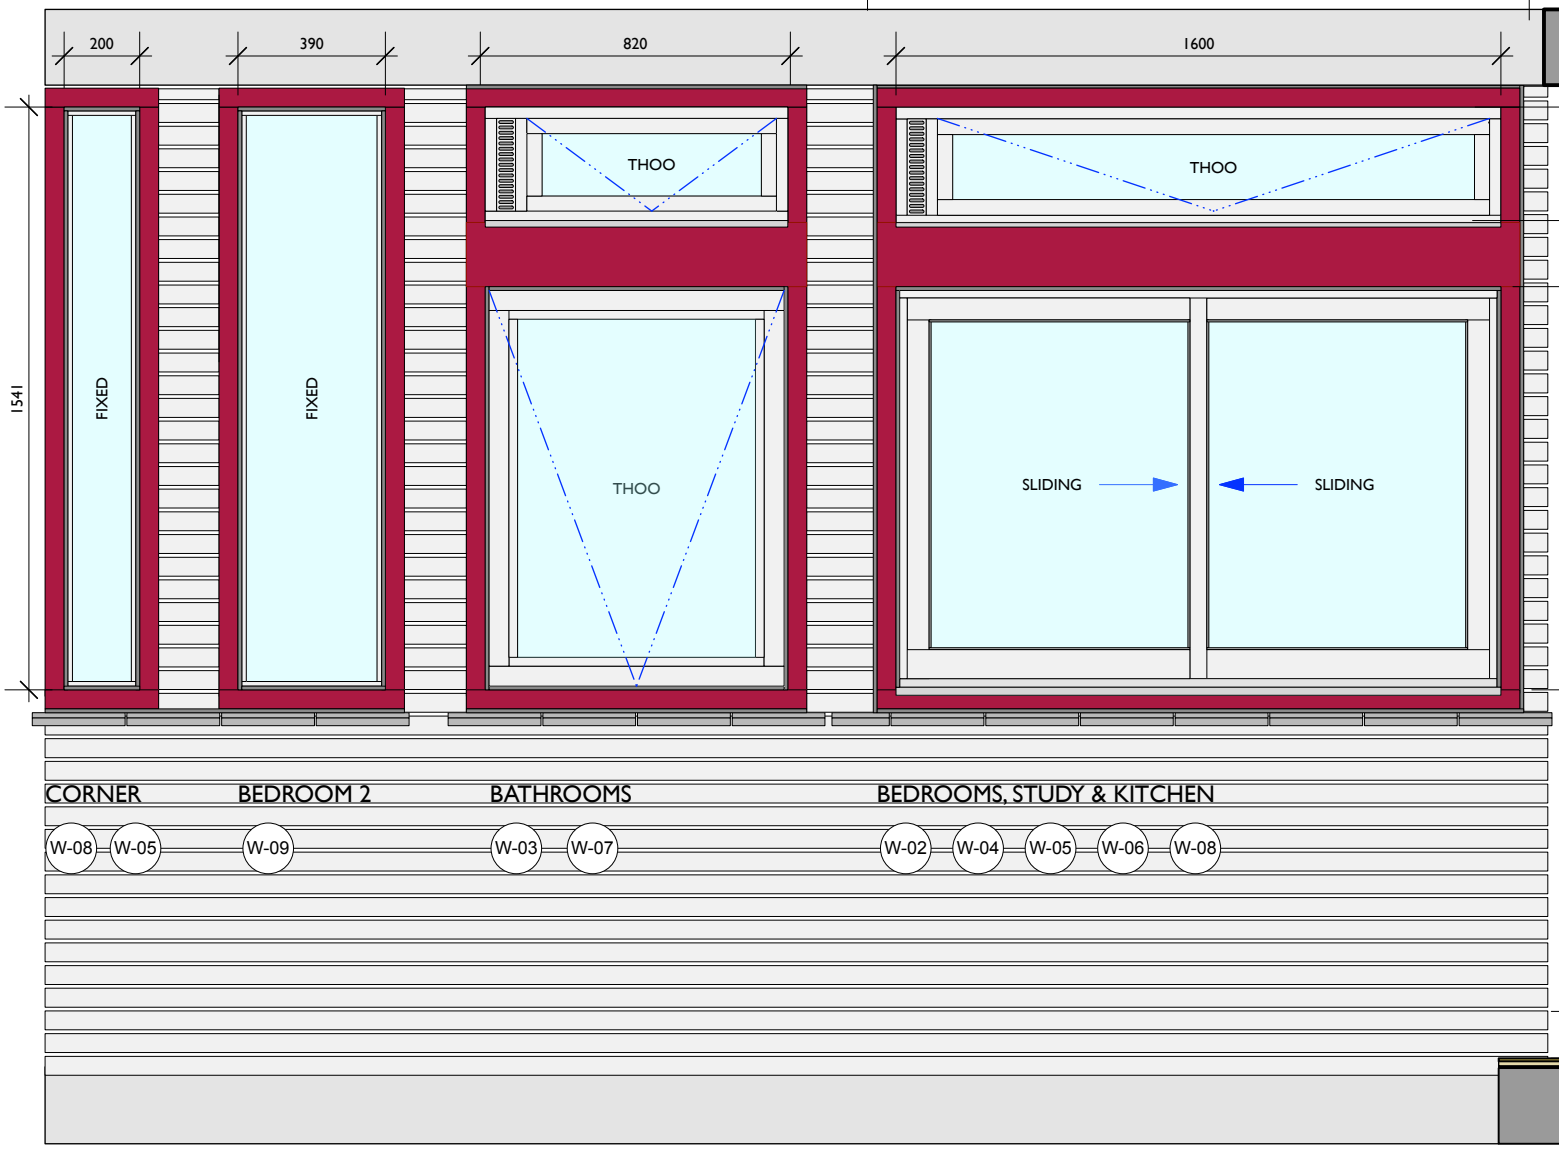

TYPICAL WINDOW ELEVATIONS

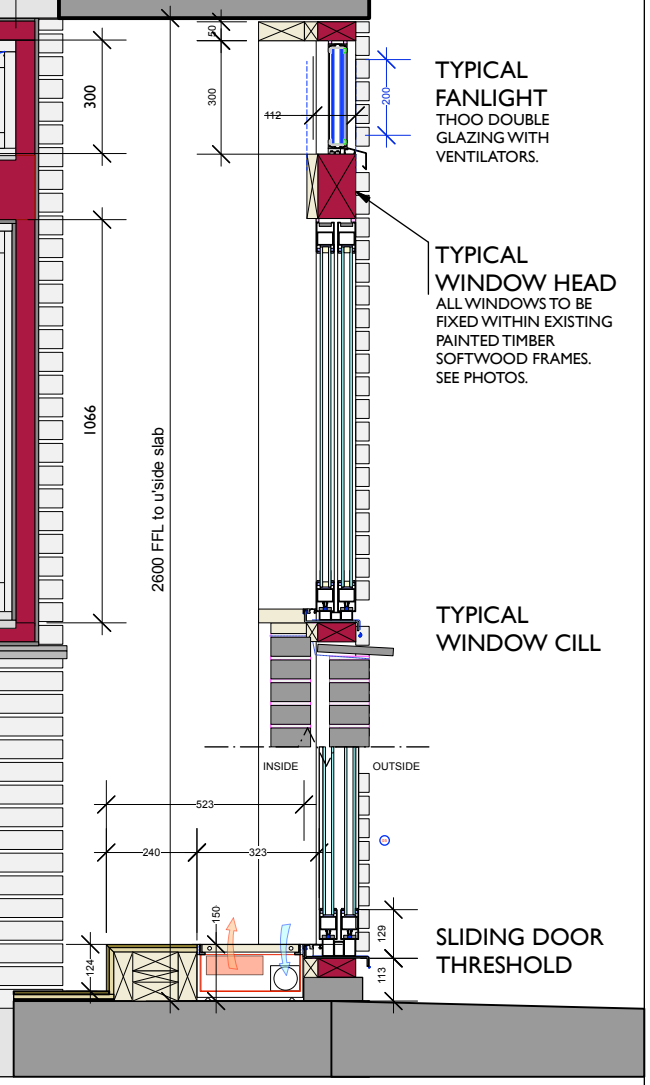

TYPICAL WINDOW SECTIONS

AlchemyGreen
Architects + Project Managers
www.alchemygreen.co.uk
colin@alchemygreen.co.uk
+44 79 7011 1365

MARTLETT LODGE
OAKHILL PARK
LONDON NW3 7LE

WINDOW SCHEDULE & DETAILS
USING ARKAY BSC94 FOR SLIDING WINDOWS & DOOR
AND SILVERLINE 58BW FOR BATHROOM THOO

DWG NO	SCALE	Revision - G	SIZE A4
ML-W-03	1:20	Date 21-Sep-21	