Site Location Plan (scale 1:1250)

Existing & Proposed Site Plans (scale 1:100)

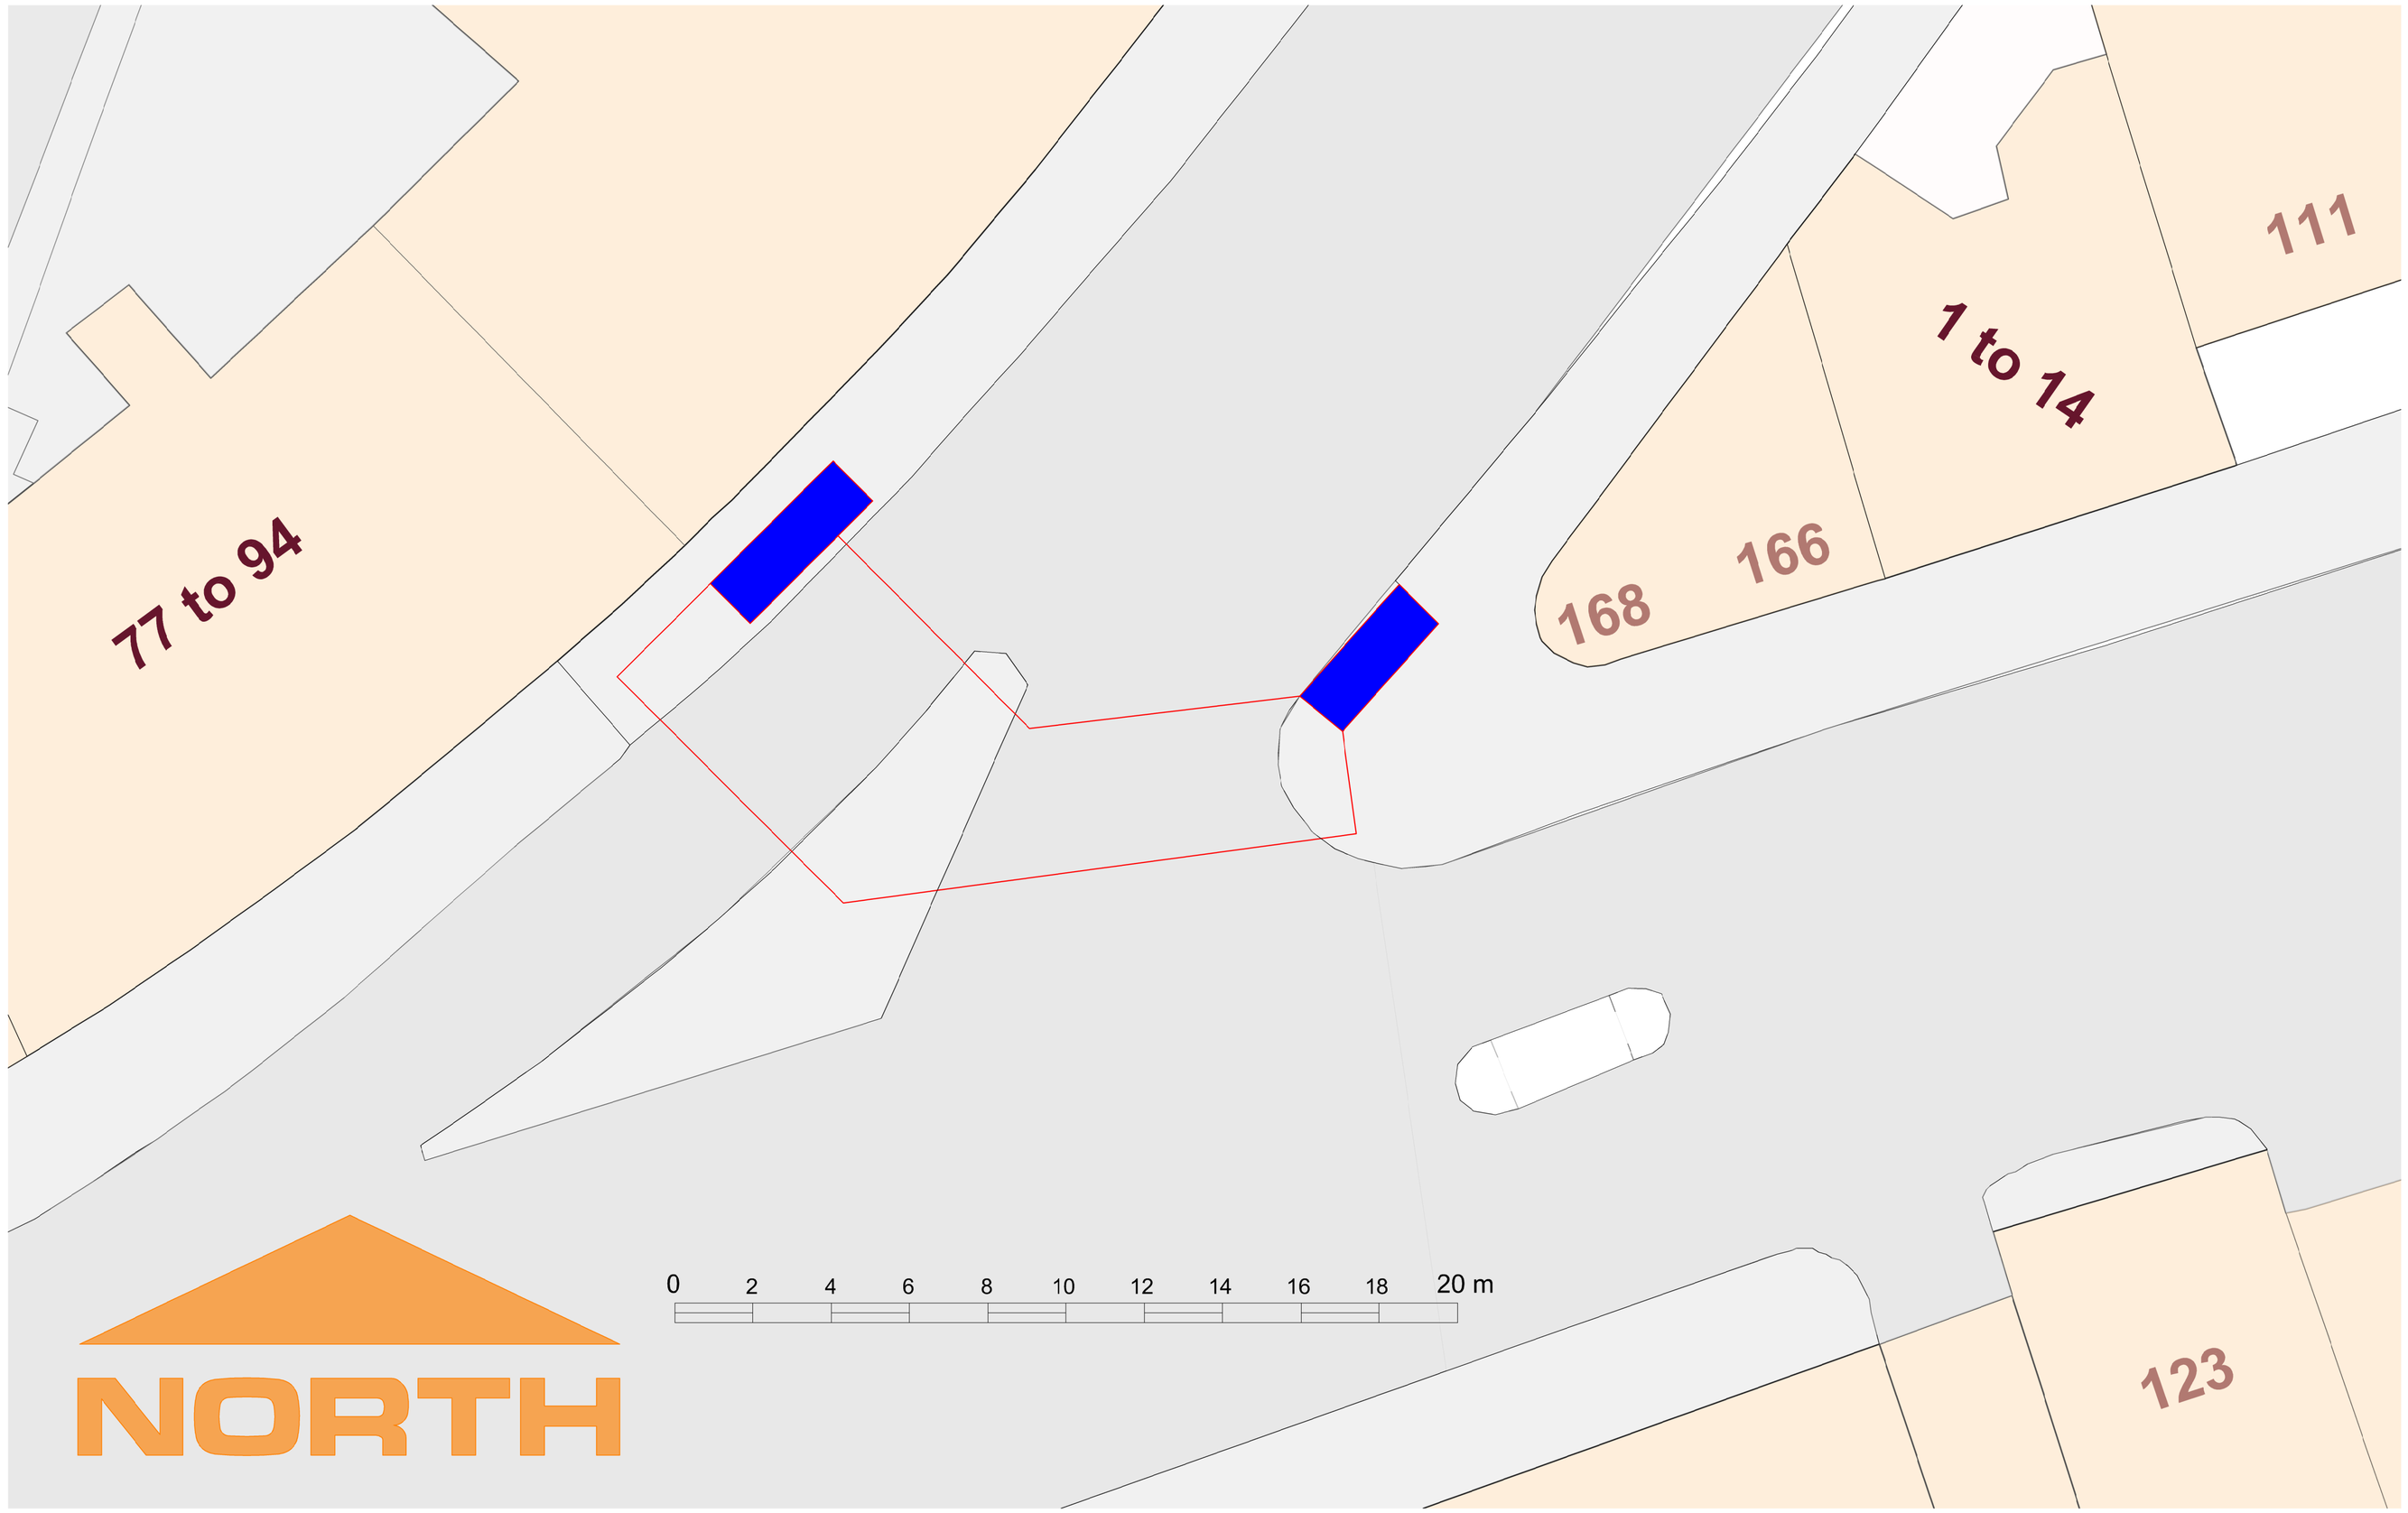

Notes:
This drawings have been produced to the standards set out within the Licensing Act 2003.

No deviation may be made from the details shown on this drawing without prior written permission of UK Surveyors. Any discrepancy found between this drawing and any other document should be referred immediately to UK Surveyors.

IF IN ANY DOUBT PLEASE ASK.

All rights described in chapter IV of copyright, design and Patents Act 1988 have been generally asserted.

UKS THE DIGITAL SURVEYORS
Studio 4, The Thorn Tree, Elmhurst Business Park
Elmhurst, Lichfield WS13 8EX
M / Freephone: 0808 168 9009
M / Head Office: 01889 220 880
E: enquiries@uksurveyors.net
W: www.uksurveyors.net

Existing & Proposed Site Plans
Site Location Plan

Basement Cocktail Bar
168 Clerkenwell Road, Holborn,
London EC1 RDC

Drawn by	Checked by	Approved by
DJR-OH	DJR	DJR

Date: 20/09/2021

Status: COMPLETE

Scale @ A1: 1:100/1:1250

Drawing Number: 004610

Revision: /