ARCHITECTS

SILO ARCHITECTURE
Lee Loeffler Ltd.
Studio 4, 5 Thurloe Square
London SW7 2TA
T: +44 (0)20 3290 7809
M: +44 (0)79 8647 9374

NOTES

Check all relevant dimensions, lines and levels on site before proceeding with the work. Take site dimensions for fabrication of joinery and other fittings. Prefer larger scale drawings. Refer all discrepancies to the Architect for decision before putting work in hand. Copyright of this drawing and in all work executed from it remains the property of Lee Loeffler Ltd.

REVISION

REV	DATE	DESCRIPTION	BY

PROPOSE PLAN

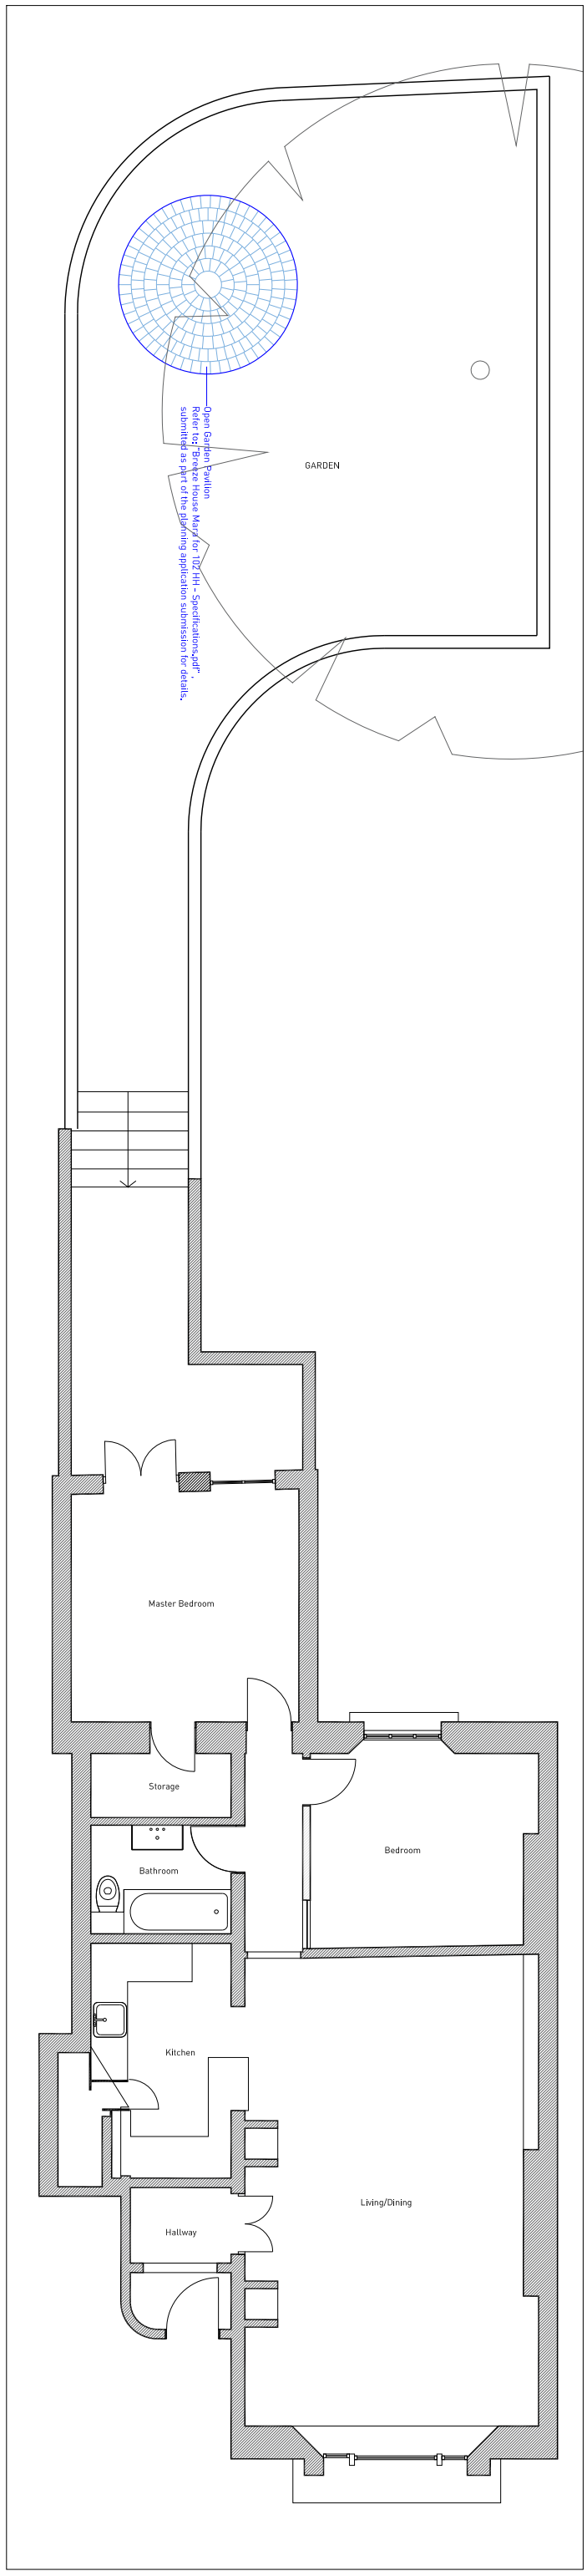

EXISTING PLAN

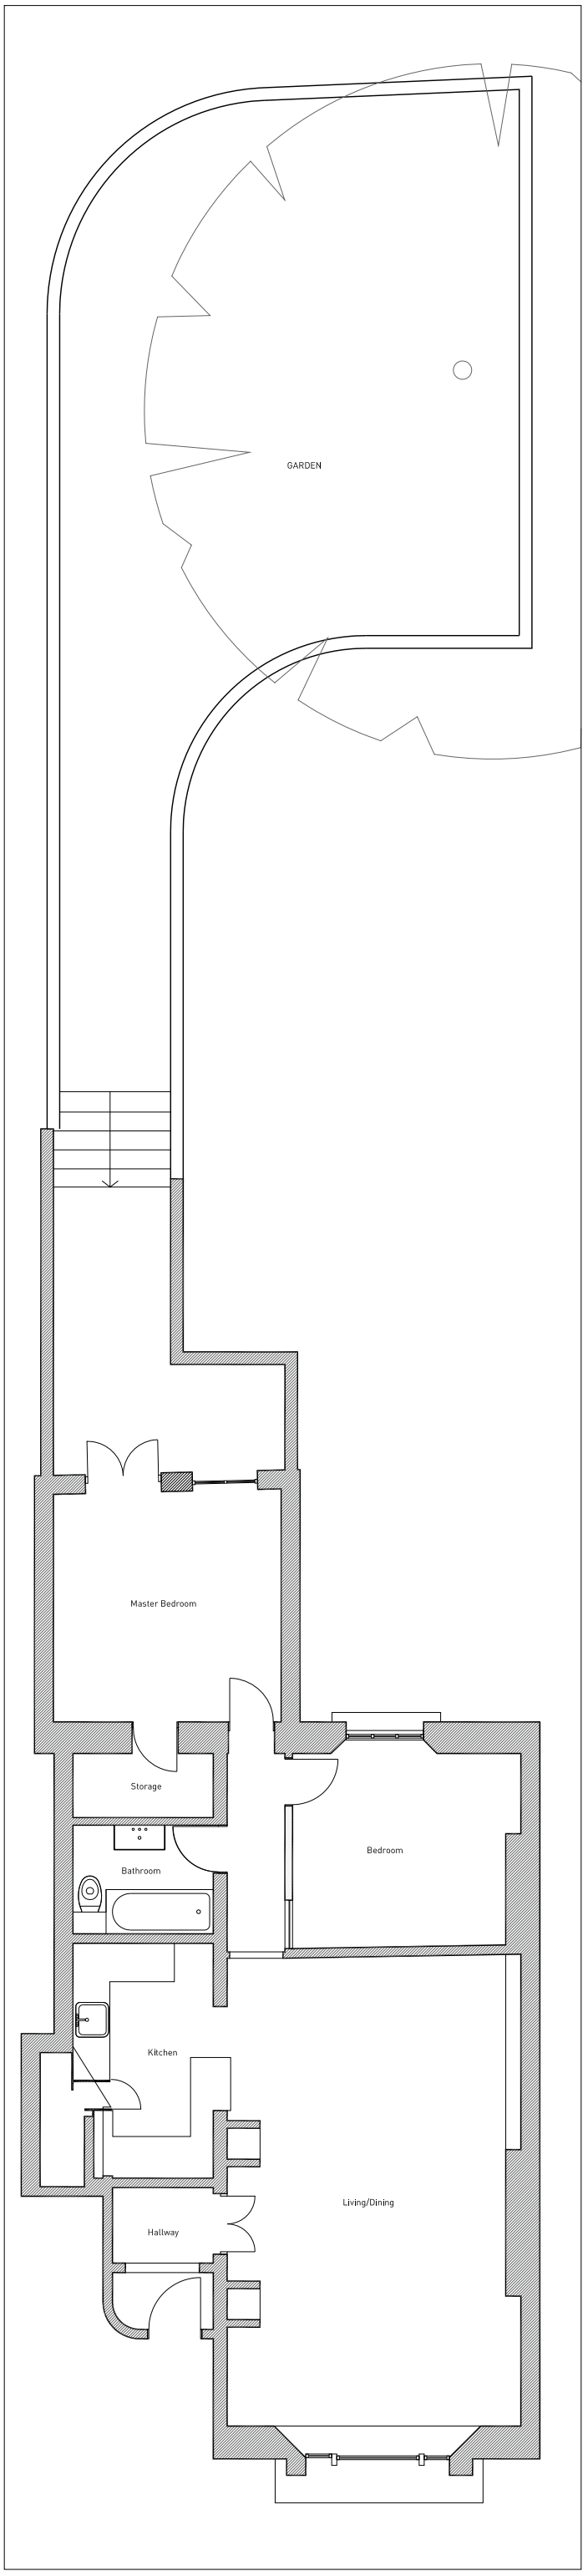

N

KEY
EXISTING RETAINED
NEW

1:100@A3
0 3m

PROJECT

No. 579

Name HAVERSTOCK HILL

DRAWING STATUS

PLANNING

DRAWING TITLE

EXISTING/PROPOSED PLAN

DRAWING NUMBER 579_01-100-GP

DATE 06/10/2021