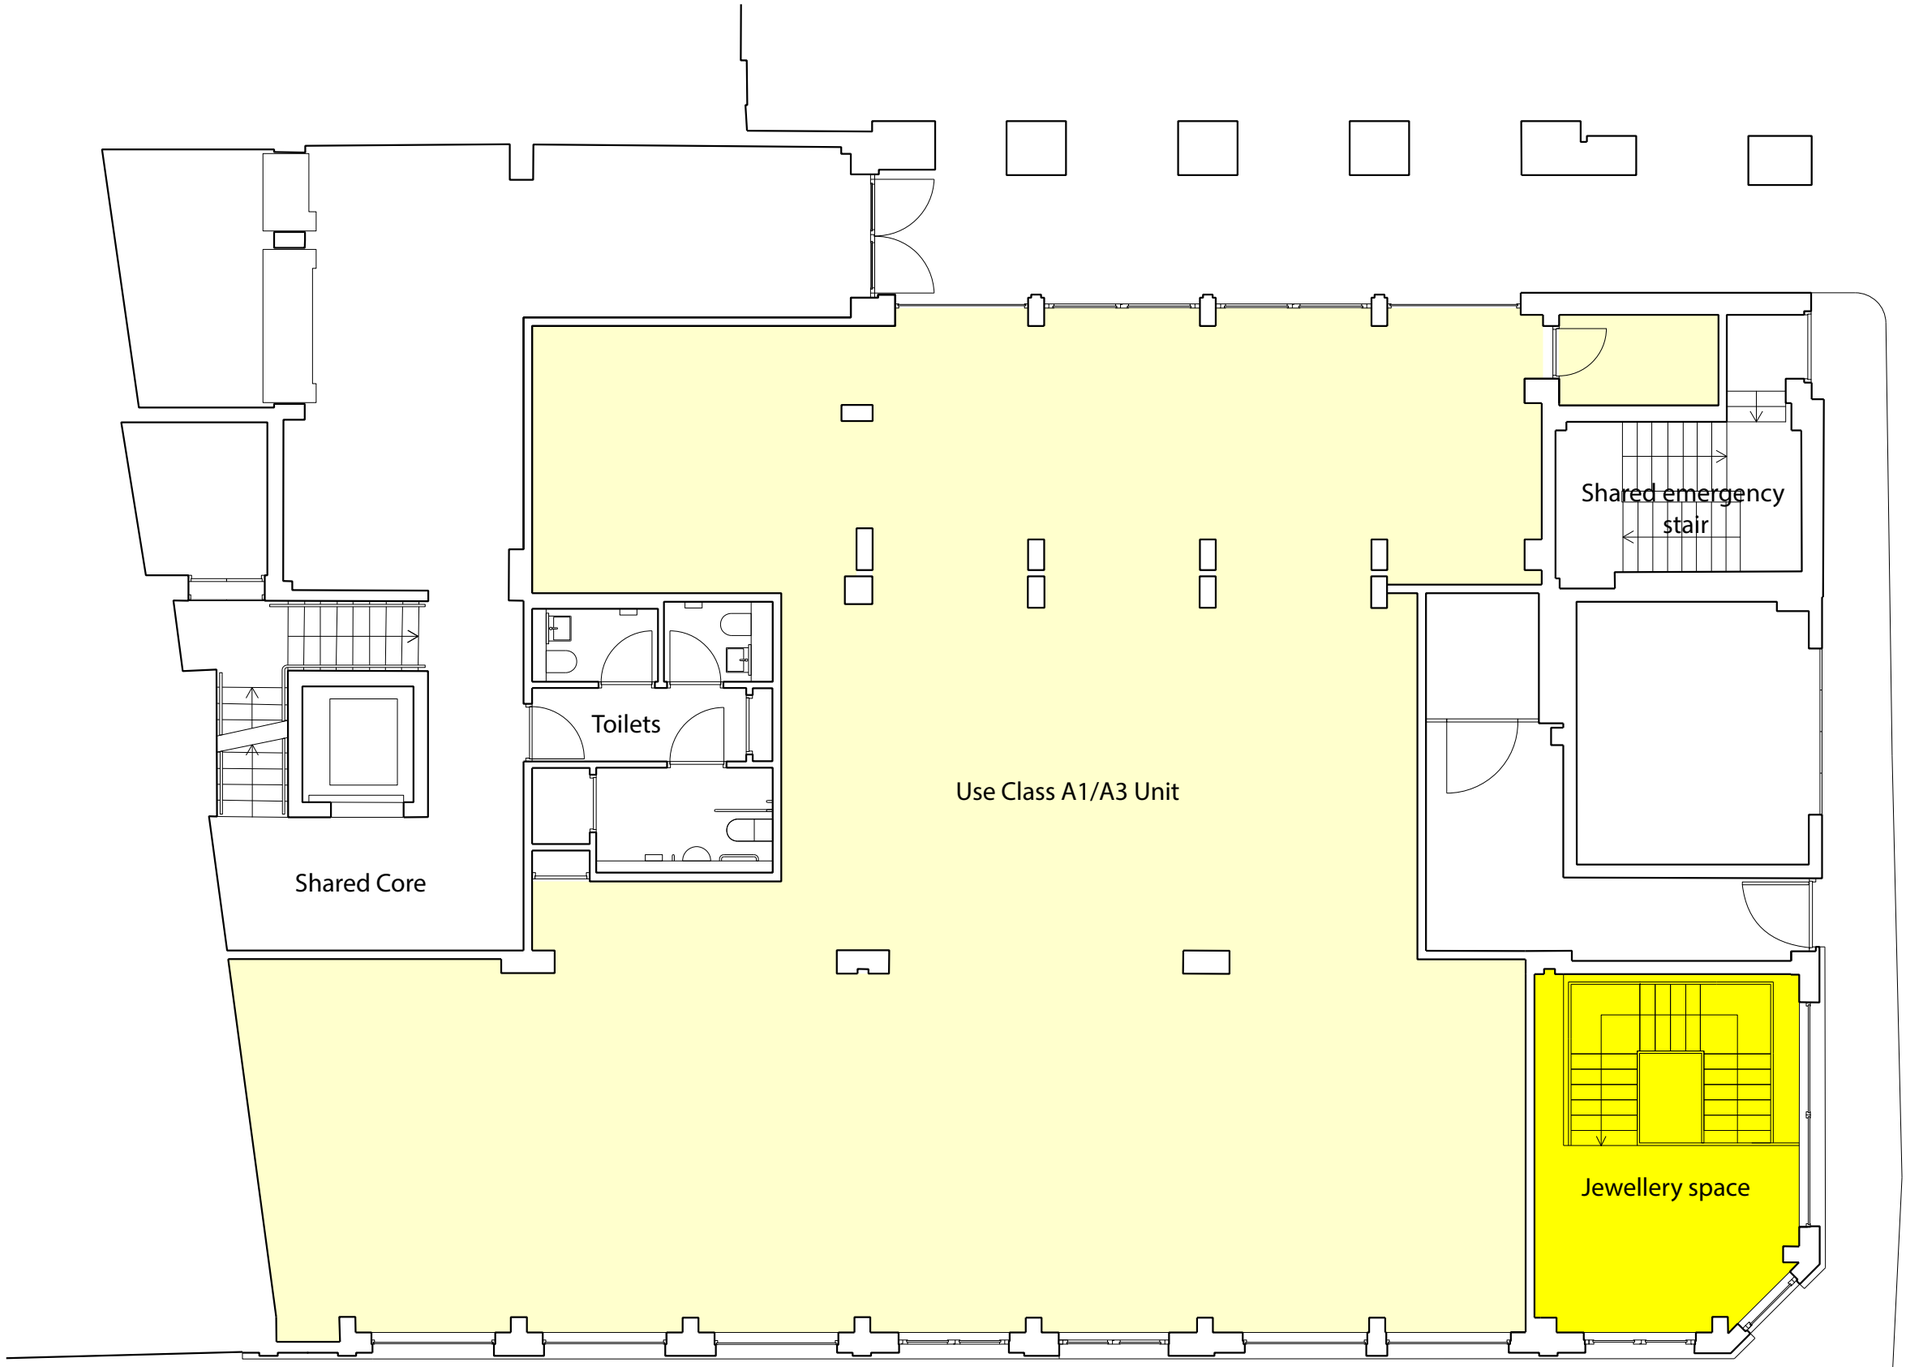

1 EXISTING (AS APPROVED) USE CLASS GROUND FLOOR PLAN

0 0.5 1 1.5 2 2.5 5m

REVISION	PURPOSE (S1,S2,S3,S4,S5,S6= Stage 1,2,3,4,5,6, I=Information, O=Comment, P=Planning, T=Tender, C=Construction)	DATE
A	ISSUED FOR PLANNING – REISSUED TO INCORPORATE ALL DESIGN AMENDMENTS	01.10.21

NOTES

1. Contractors are not to directly scale off this drawing. Dimensions should be obtained from the Engineer or Architect, site checked and any discrepancy between drawings reported.

2. The design and these drawings are the sole copyright of Amin Taha Architects, 15 Clerkenwell Close, London EC1R 0AA, T. 020 7253 9444 F. 020 7253 9555.

GROUPWORK

CLIENT: SEAFORTH LAND HOLDINGS LTD

PROJECT TITLE: 20 – 23 GREVILLE STREET, LONDON, EC1N 8SS

DRAWING TITLE: EXISTING (AS APPROVED) USE CLASS GROUND FLOOR PLAN

PURPOSE	SCALE A1	SCALE A3	DB	CB	DATE
P	1: 50	1: 100	JP	AT	OCT 21

DRAWING NO. 248–541

REVISION 1