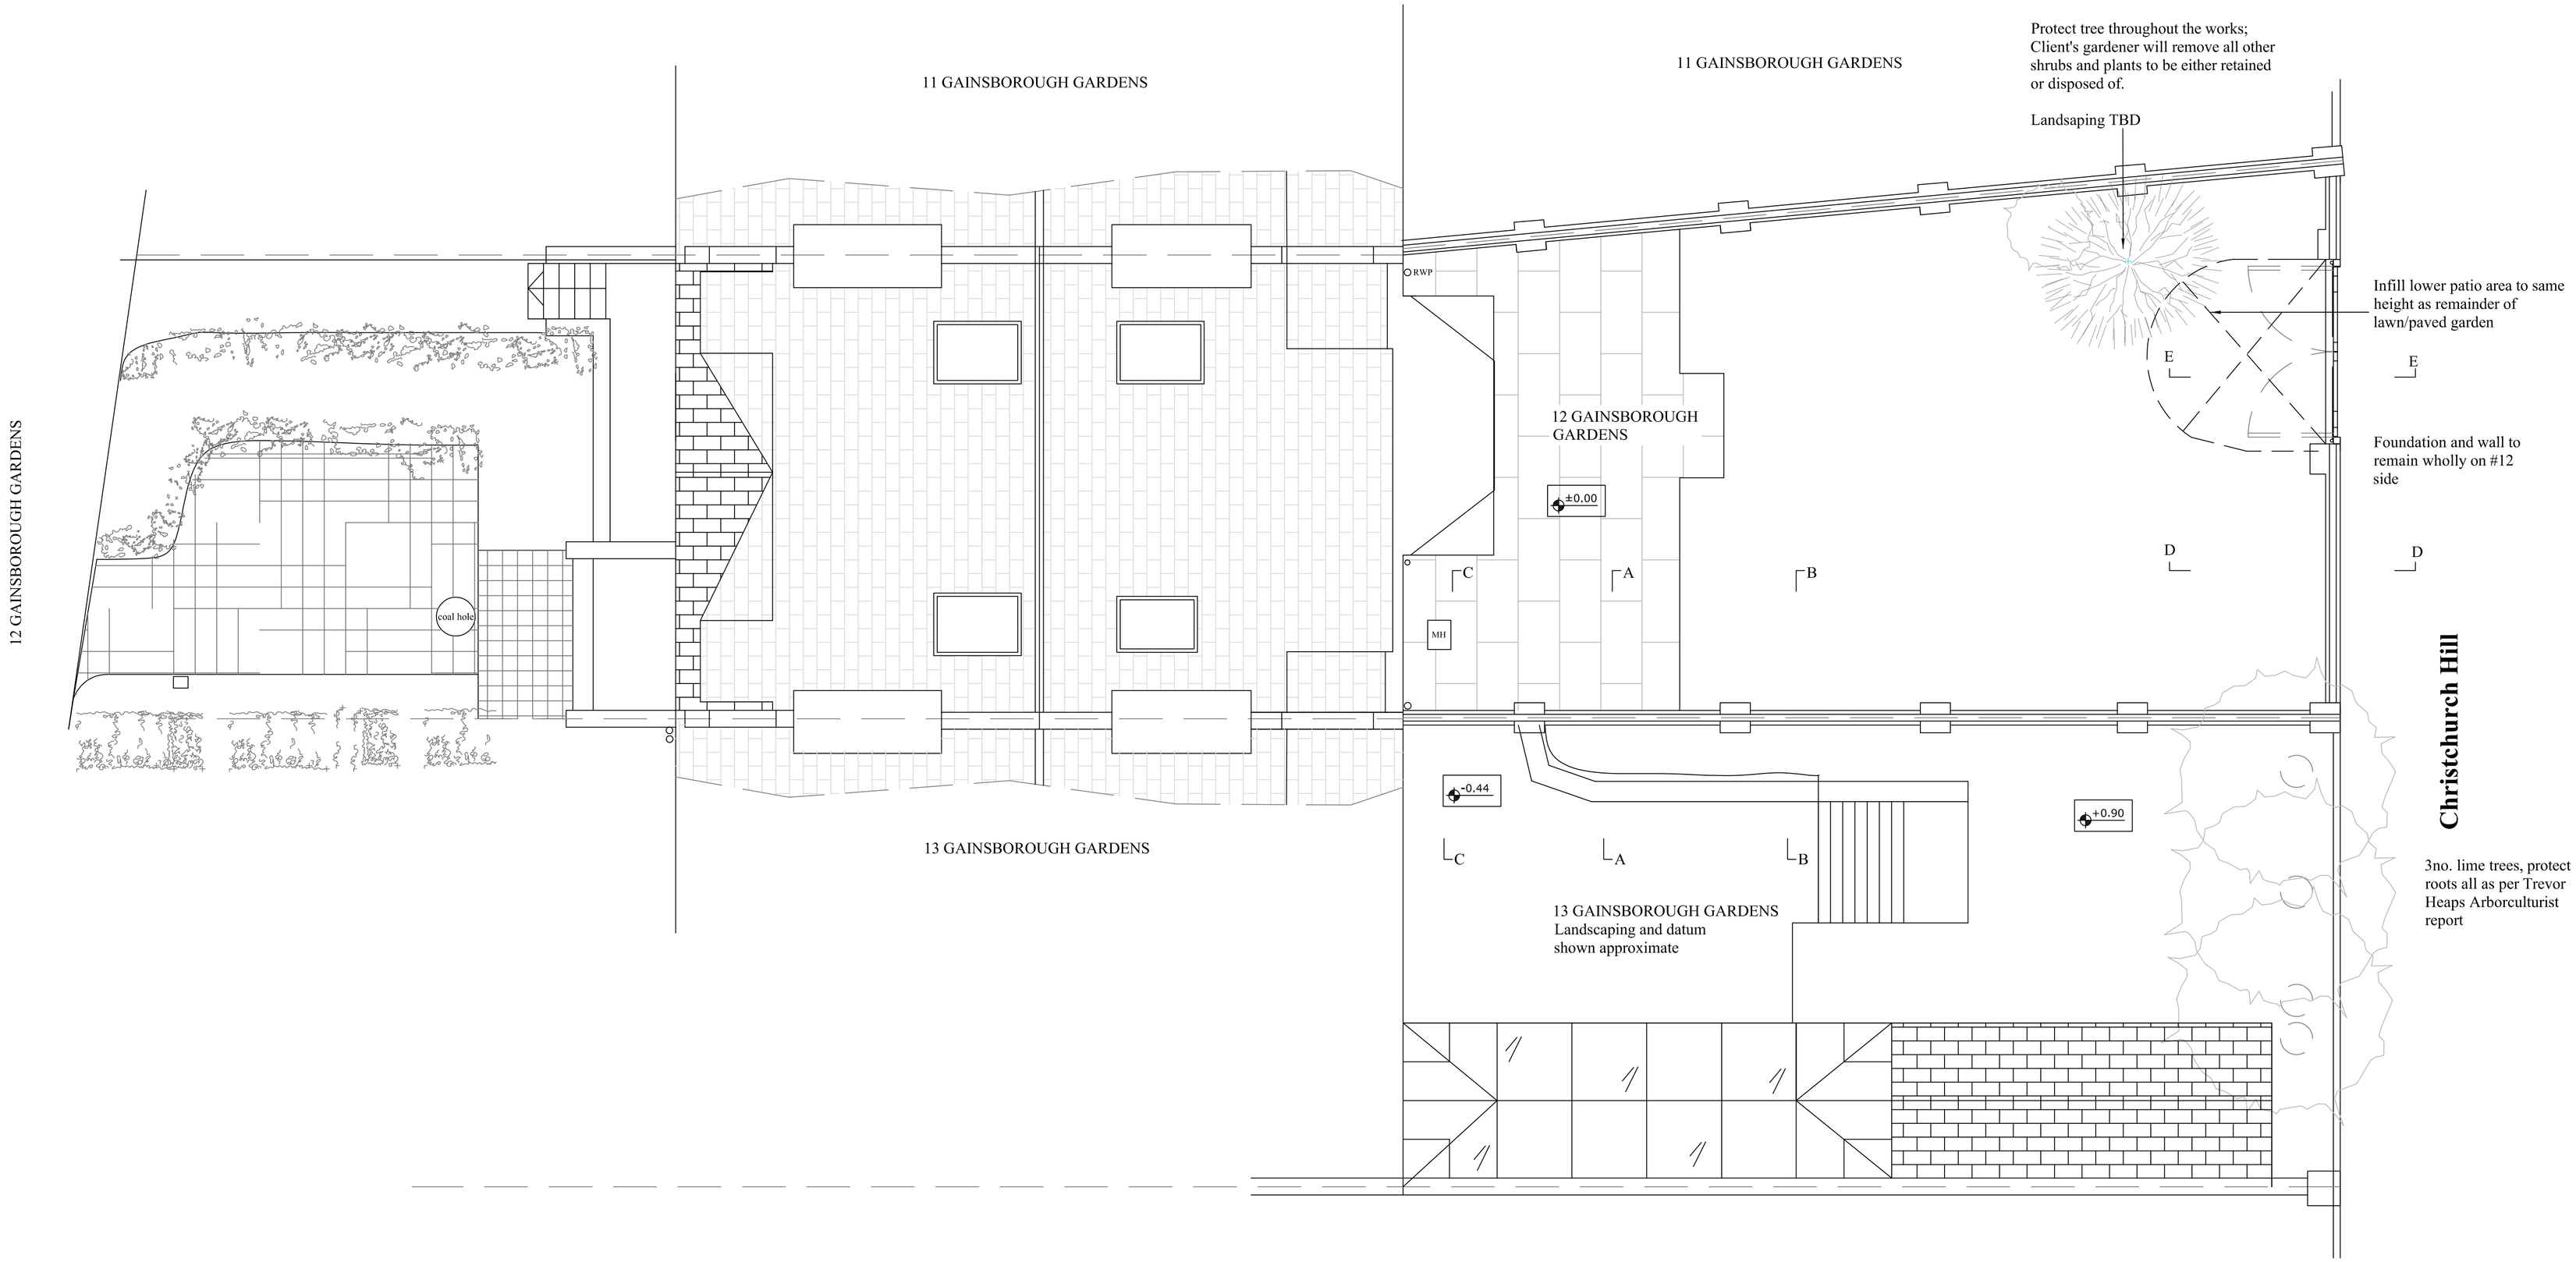

REVISIONS			
A	24/04/2021		Planters removed

PROJECT
12 Gainsborough Gardens NW3

DRAWING
Site Plan

SCALE 1:50@A1

DRAWING NO. 20.06.04

DATE 15/03/2020

Copyright ©2019 HAINE & CO. LTD.

HAINE&Co.
ARCHITECTURAL & INTERIOR DESIGN
Haine & Co. Ltd.
Architectural Design and Project Management
6 Lambolle Place
London NW3 4PD
Phone: 07721398009
Email: rob@haineco.com
Website: www.haineco.com