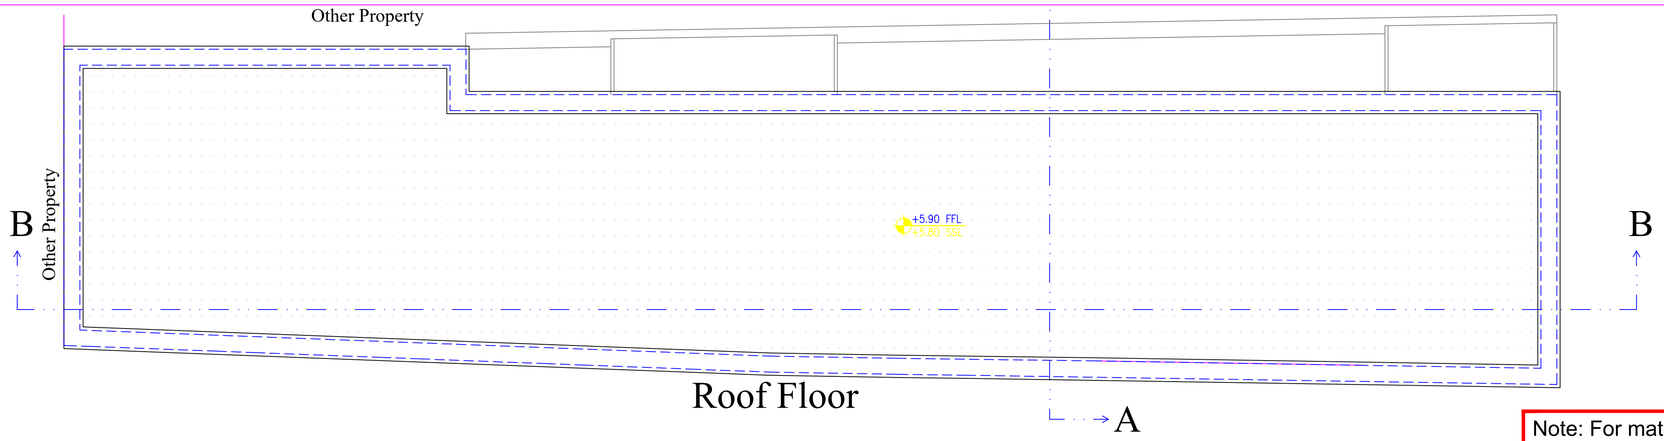

Roof Floor

Note: For materials and colors, please refer to Photographic report (P151 & P152)

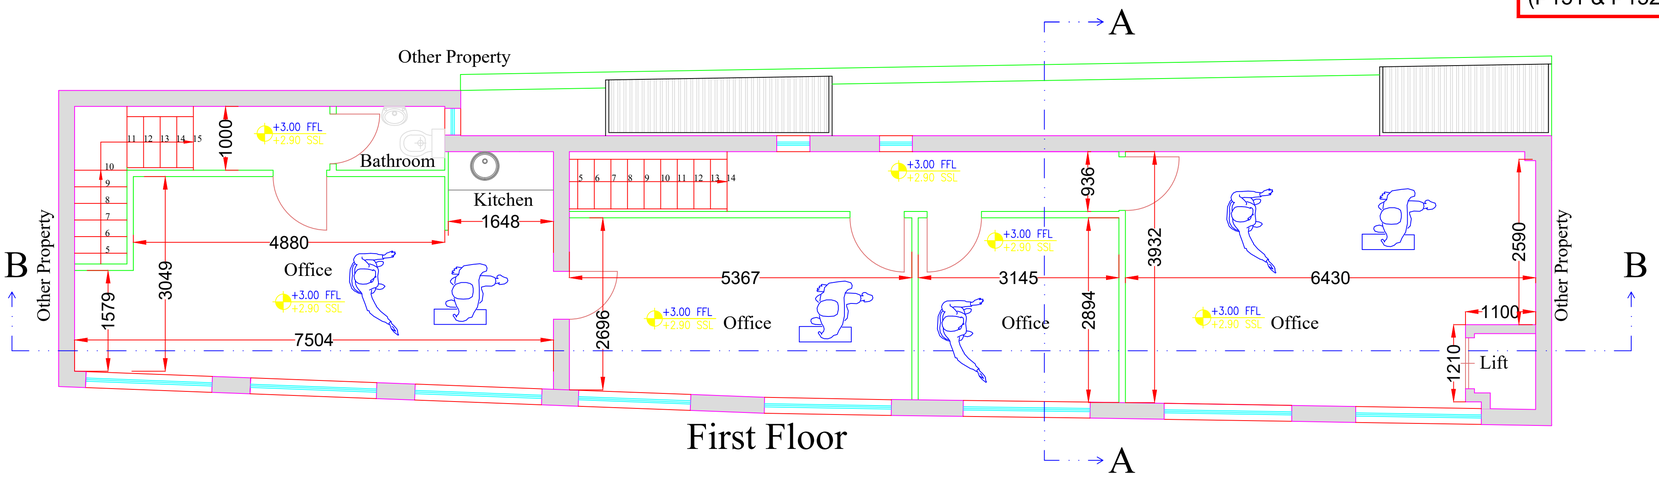

First Floor

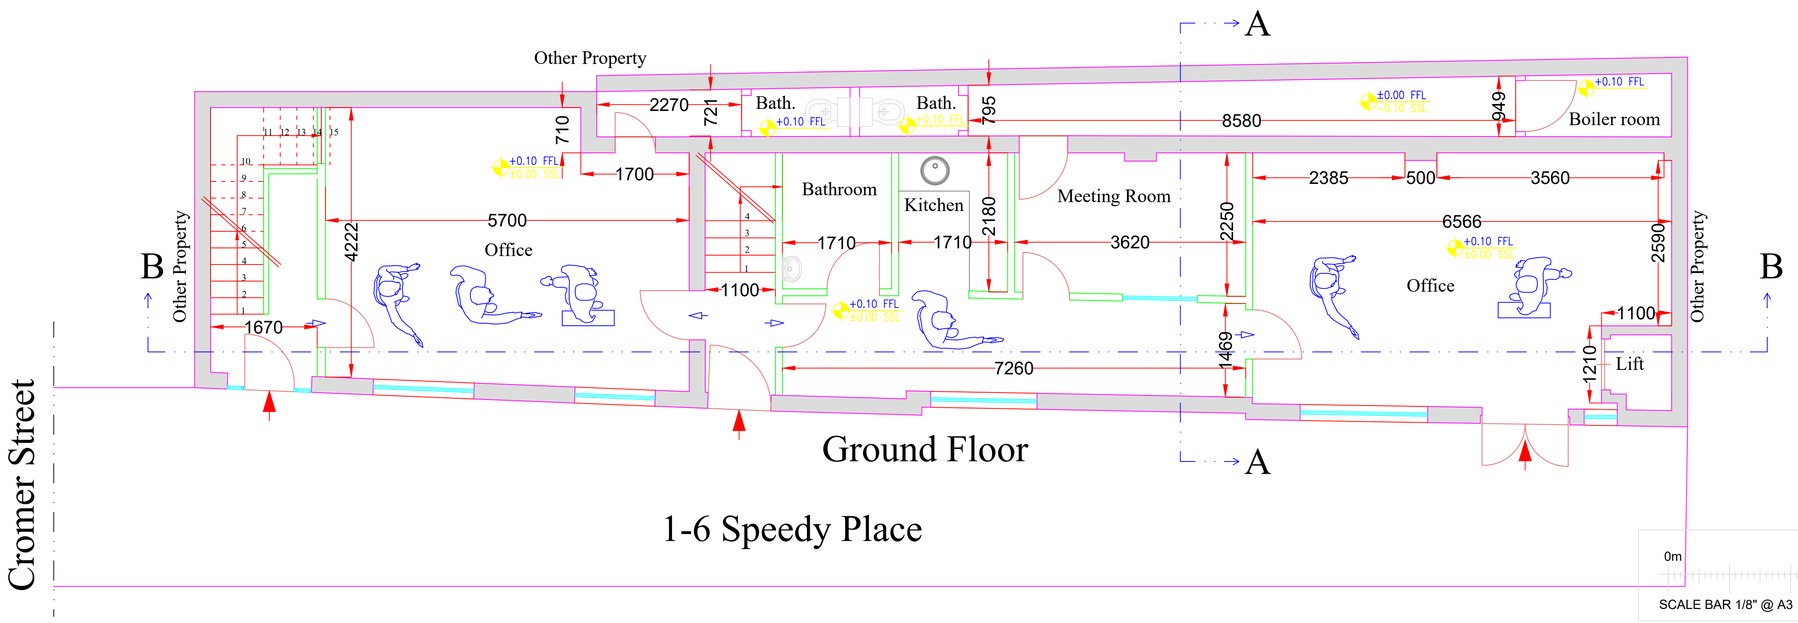

Ground Floor

1-6 Speedy Place

0m 1m 2m

SCALE BAR 1/8" @ A3

Registred as an architect under the Architect Act 1997

RIBA Chartered Practice

arb Architects Registration Board

Company n. 11868709 & its office registred in England & Wales

Don't scale for building control or construction purpose, may be scaled for planning purpose
Any variation or supplementary drawings are to be approved by the Architect
Ownership & Copyright of the drawing belongs to ASP Architects london Ltd

G.I.A Ground Floor = 109.07 m²
G.I.A First Floor = 91.03 m²

Description	Date	Rev.
Issue for Prior Approval	06/09/2021	0

CLIENT
Newmake Properties Ltd
245 Whitton Avenue East
Greenford, UB6 0QQ

LOCAL AUTHORITY
Camden Council

Alshajrawi Sami Projects
ASP ARCHITECTS LONDON LTD
Alshajrawi Sami Projects
3 Russell Road, Flat n. 2
LONDON W14 8JA - ENGLAND
E-Mail:info@asparchitects.co.uk
www.asparchitects.co.uk
Tel. N.: +44 02030341350

PROJECT:
Change of Use From B1 to C3
1-6 Speedy Place, London WC1H 8BU

TITLE:
Existing Layout
Ground, First & Roof Floor

Drawn By	Checked By	Approved By
Sami A.	ASP	A.A.

Scale	Date
1/4" (1:40) @A1	06/09/2021

Project Code	Drawing No.	Revision
ASP-21105	P100	0