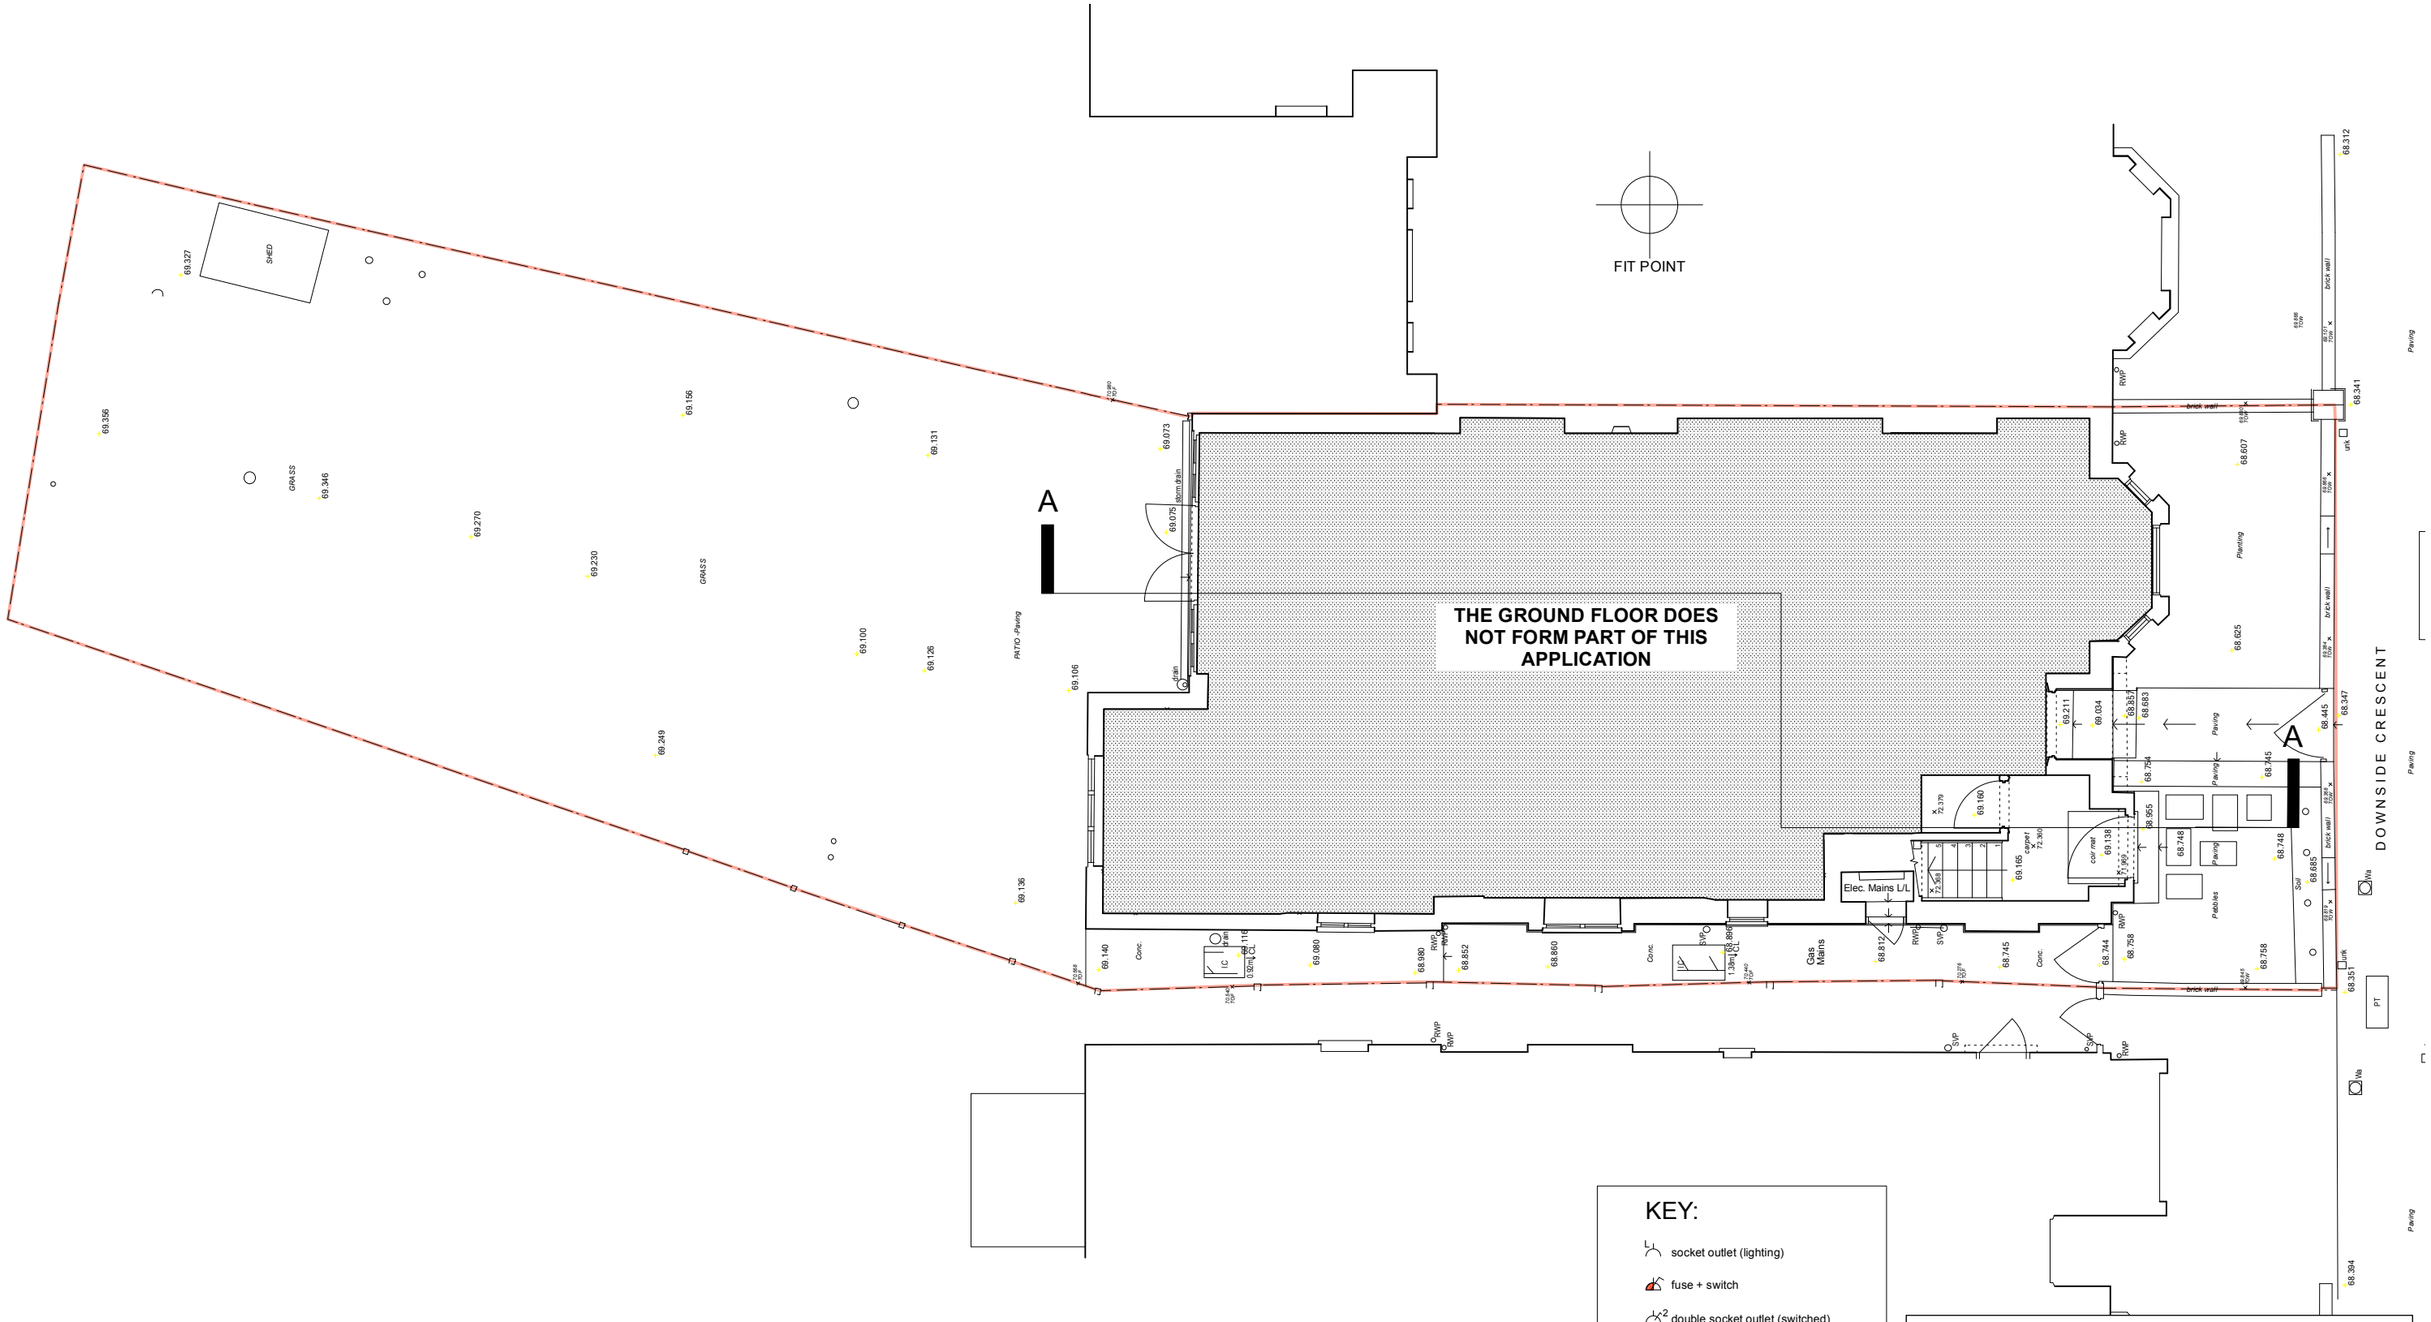

KEY:

- socket outlet (lighting)
- fuse + switch
- double socket outlet (switched)
- single pole one way switch
- pendant light
- lighting points
- multiple spotlights
- wall lights
- wall lights
- telephone socket
- Temperature Thermostat
- 20.936 / 22.747 floor to cill, cill to head window height
- ceiling Level
- Floor Level

scale bar - metric

0 1 2 3 4 5 6 7 8 9m

scale bar - imperial

0 6 12 18 24 30ft

N NE E SE S SW W NW

CAD Surveys Ltd.
Suite 2 KPC House
Canterbury Road
Willesborough
Ashford
TN24 0BP

www.cadsurveys.co.uk
01233 635089

Project :
9A and 9B Downside Crescent
London NW3 2AN

Drawn by :
SE

Drawing title :

Existing Ground Floor and Site Plan

Scale:
1:100@A3/1:50@A1

Date :
05/10/2021

Ref : 1122-LD01