© Copyright Fraher and Findlay Limited
Do not scale from this drawing
All dimensions to be checked on site
Any discrepancies shall be immediately notified to the Architect in writing.

Fraher & Findlay

NOTES

1 ALL DIMENSIONS AND LEVELS ARE TO BE DETERMINED AND OR CHECKED BY THE CONTRACTOR ON SITE. SHOULD ANY DISCREPANCY BE IDENTIFIED BETWEEN THE DIMENSIONS, AND OR DETAILS DETERMINED ON SITE, AND THOSE SHOWN THOSE SHOWN ON THE RELEVANT DRAWINGS, THE ARCHITECT SHALL BE NOTIFIED IMMEDIATELY, AND THEIR INSTRUCTIONS OBTAINED PRIOR TO THE COMMENCEMENT OF THE WORK.

2 THE CONTRACTOR SHALL BE RESPONSIBLE FOR THE DESIGN AND IMPLEMENTATION OF ALL TEMPORARY WORKS, AND THE SAFETY AND STABILITY OF THE NEW WORKS AND ADJACENT STRUCTURES DURING CONSTRUCTION.

3 WHERE A PRODUCT IS SPECIFIED TO BE OBTAINED FROM A MANUFACTURER OR SUPPLIER, THE CONTRACTOR SHALL INSTALL THE PRODUCT IN ACCORDANCE WITH THE INSTRUCTIONS SUPPLIED BY THE THE MANUFACTURER. SHOULD THERE BE ANY VARIATION BETWEEN THE WORK SPECIFIED ON THE DRAWINGS AND THE MANUFACTURERS INSTRUCTIONS, THE CONTRACTOR SHALL REFER THE MATTER TO THE ARCHITECT FOR INSTRUCTION BEFORE PROCEEDING.

4 IF THERE ARE ANY DISCREPANCIES BETWEEN ARCHITECTURAL AND ANY CONSULTANT INFORMATION, THE DESIGN TEAM MUST BE NOTIFIED IMMEDIATELY. STRUCTURAL INFORMATION TAKES PRECEDENCE.

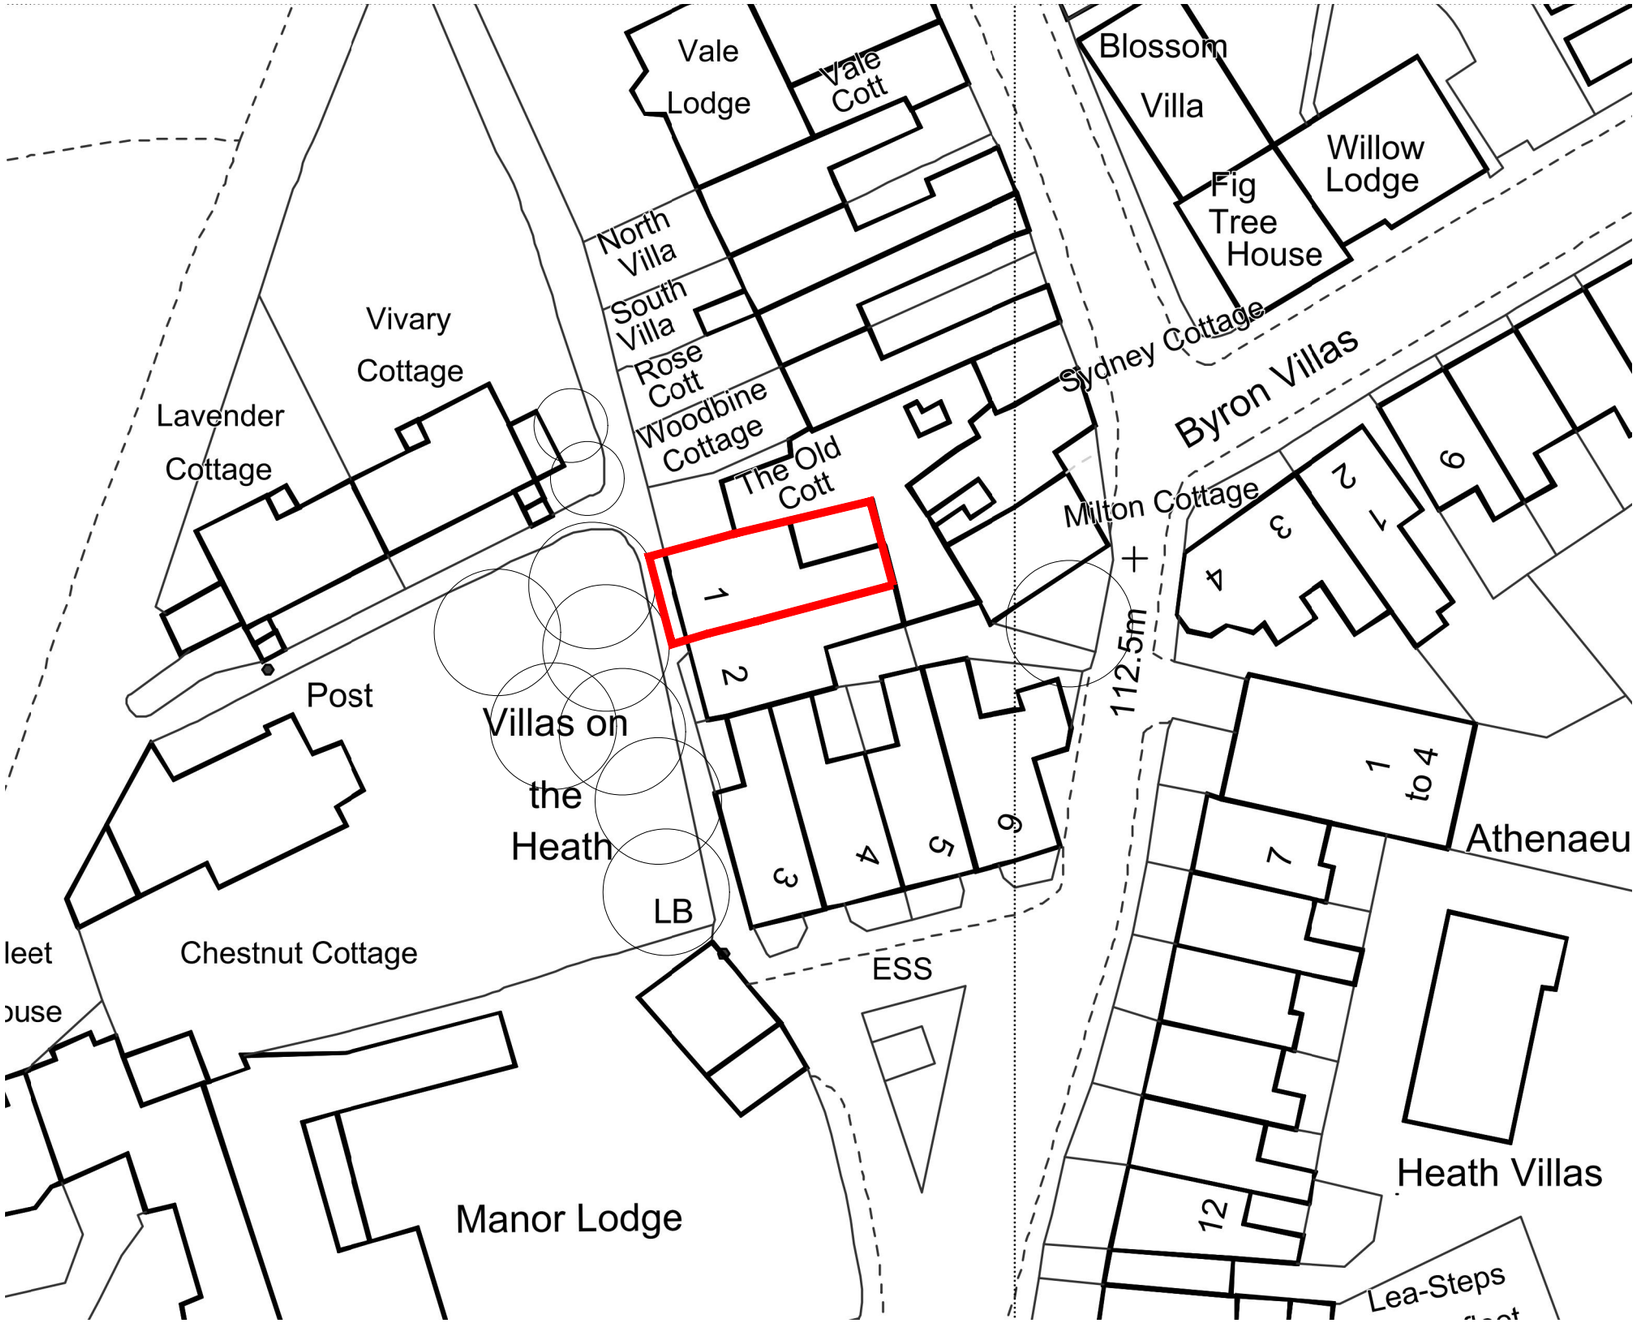

EXISTING LOCATION PLAN 1:1250@A1/1:2500 @ A3

0 10 50

EXISTING BLOCK PLAN 1:200@A1/1:100 @ A3

0 1 5 10

P02	25.10.21	PLANNING SUBMISSION
P01	18.10.21	CLIENT ISSUE

REVISIONS

Project: Villas on the Heath

Client: Joe and Johanna

Location: 1 Villas on the Heath
London NW3 1BA

Fraher and Findlay
Unit 3, Mercy Terrace,
Ladywell Road,
London SE13 7UX
www.fraherandfindlay.com
Fraher: +44 (0)20 8291 6947
Findlay:+44 (0)20 8948 4848

Fraher & Findlay

Title: Planning Drawings
Location Plan

Status	Scale
Planning	1:200@A1/1:100@A3

Drawn	Checked	Authorised
JH	LW	JF

Revision	Date
P02	08.10.21

FF21005PL001