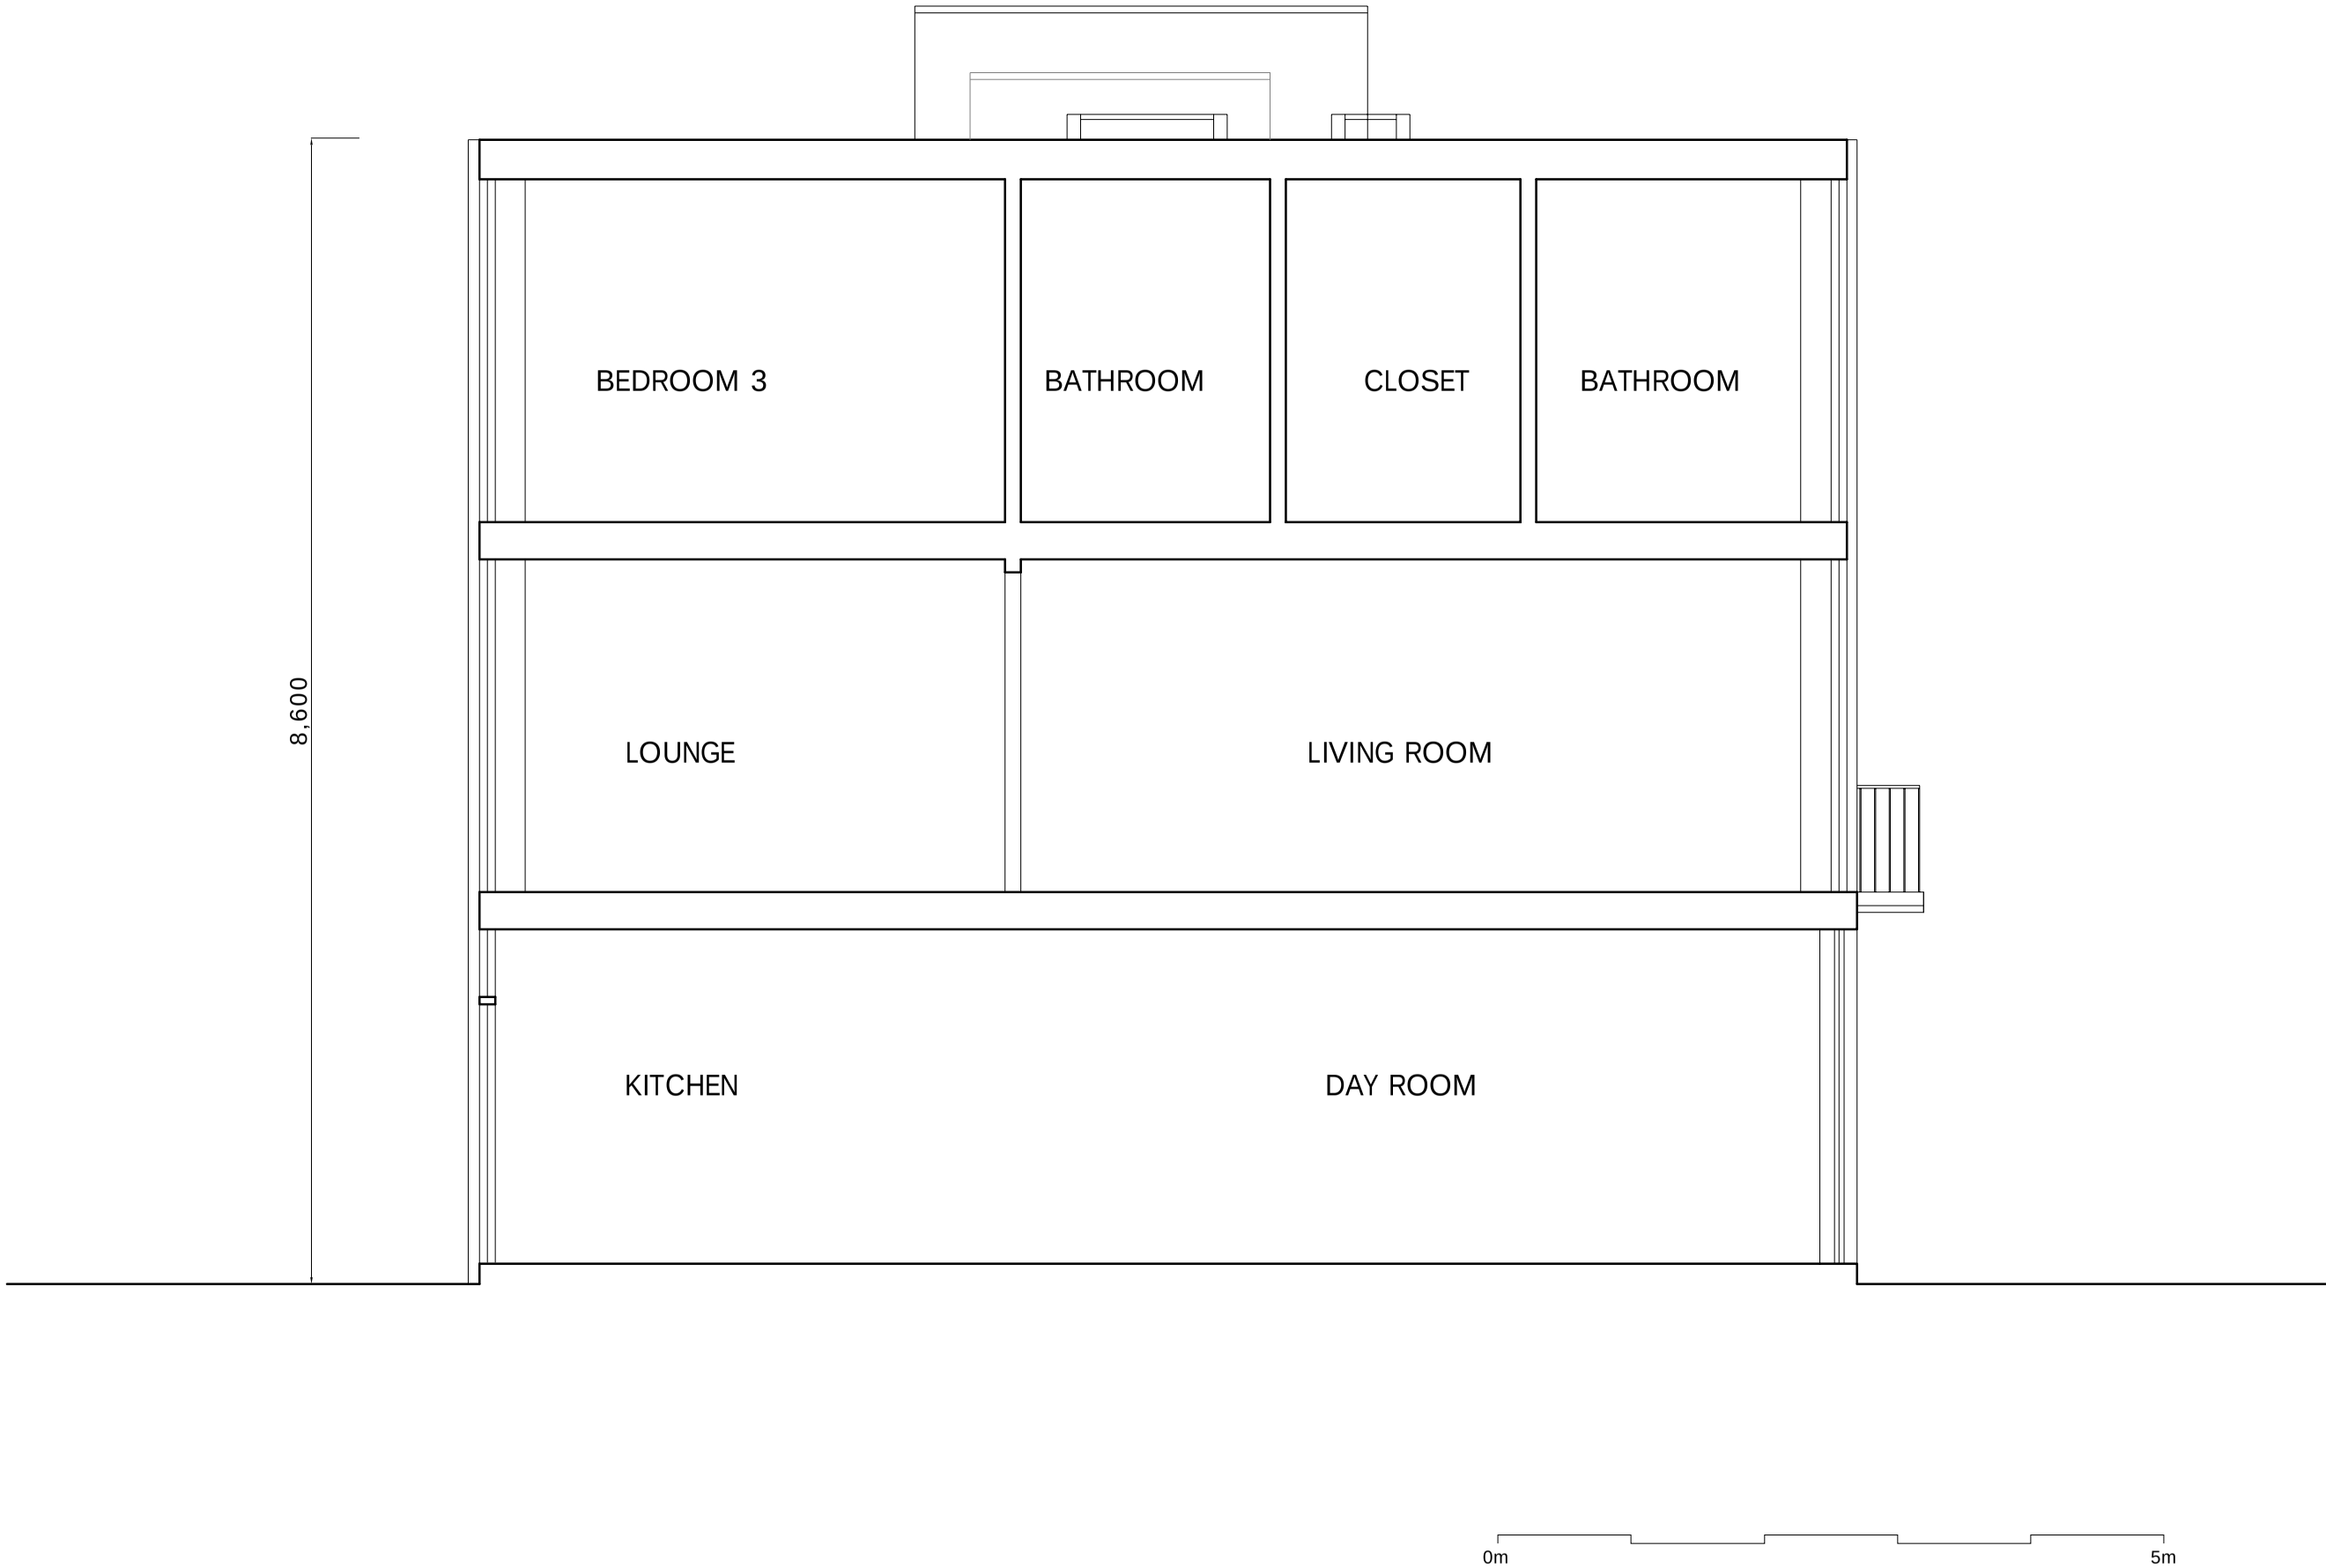

REVISIONS

REV	DATE	REVISION NOTES:

KEY

NOTES

1. Do not scale from this drawing.
2. All dimensions to be checked on site by the contractor and such dimensions to be his responsibility.
3. Report all drawing errors, omissions and discrepancies to the architect/designer.

KASIA WHITFIELD DESIGN

KASIAWHITFIELD@GMAIL.COM
T: 020 75869624
M: 07985035333

JOB 25 PRIMROSE HILL ROAD
LONDON NW3 3DG

TITLE EXISTING SECTION

DATE	SCALE	STATUS
2020.11.25	1:50@A3	EXISTING

PROJECT NO.	DRAWING NO.	REVISION
PHR25	EX6	