SECTION AA @ 1:100

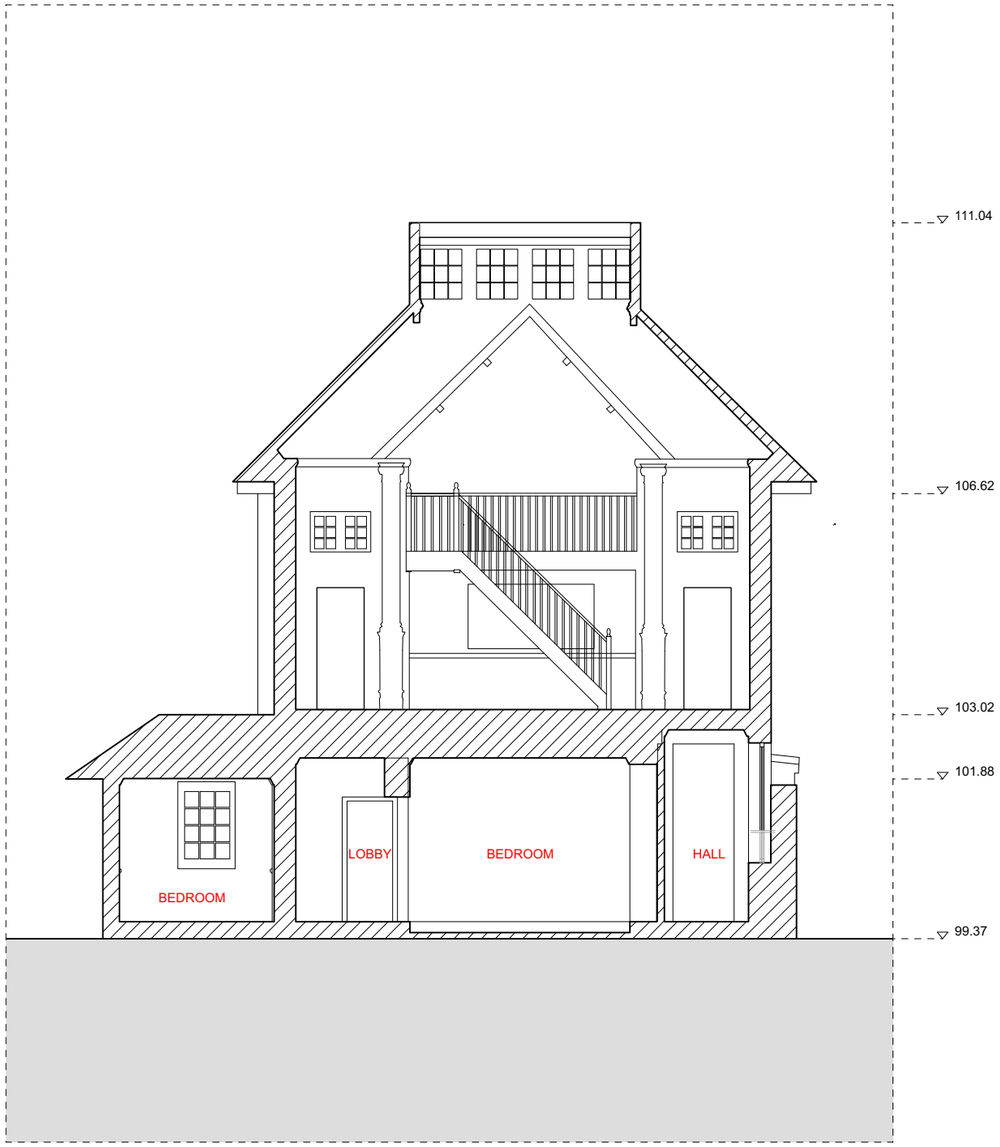

SECTION BB @ 1:100

GENERAL NOTES:

1: DO NOT SCALE DRAWINGS. DIMENSIONS GOVERN.
2: ALL DIMENSIONS ARE IN MILLIMETRES UNLESS NOTED OTHERWISE.
3: ALL LEVELS ARE SHOWN IN METRES ABOVE ORDNANCE DATUM (AOD) UNLESS NOTED OTHERWISE.
4: ALL DIMENSIONS SHALL BE VERIFIED ON SITE BEFORE PROCEEDING WITH THE WORK.
5: ALL BOUNDARY LINES MUST BE CHECKED BY NICK LEITH-SMITH.
6: NICK LEITH-SMITH SHALL BE NOTIFIED IMMEDIATELY IN WRITING OF ANY DISCREPANCIES.
7: ALL INFORMATION REMAINS THE PROPERTY OF NICK LEITH-SMITH AND MAY NOT BE USED FOR ANY PURPOSE WHATSOEVER, OR REPRODUCED THROUGH ANY MEDIUM WITHOUT THE WRITTEN PERMISSION OF NICK LEITH-SMITH.
8: ALL COPYRIGHTS RETAINED BY NICK LEITH-SMITH.
9: SUBJECT TO SURVEY AND ALL NECESSARY STATUTORY AND LEGAL CONSENTS.
10: REFER TO PROJECT ORGANISATION SHEETS FOR DRAWING KEYS, NOTES AND ABBREVIATIONS.

KEY:

SITE BOUNDARY

0 0.5 1 2 3
METRES

PLANNING

Rev	Date	By	Revisions
B	15.04.21	KF	Sheet border amendment, pre-app isssue
A	03/11/27	AT	Planning issue

Nick Leith-Smith Architecture + Design
82 Wandsworth Bridge Road
London
SW6 2TF

Job Title:
Studio House
Hampstead Hill Gardens
NW3 2PH

© Nick Leith-Smith 2018

Drawing Title:
Existing
Sections AA and BB

Scale: 1:100	A3	Date: 31.08.16
Drawn: BB		Checked: KF
Drawing No: 525 / A / 1.0004		Rev: B