Do Not Scale - If in Doubt Ask

System:
Reynaers CS 77

Glass:
U glass =1.0 W/m2/K
G value = 0.4
Warm Edge RAL9004
Low Iron (TBC)
Safety glass

Color:
Inside & Outside
Tiger Drylac 029/65650

Notes:

Window ref.	Type	Location	Structural	
			w (mm)	h(mm)
W0.06	1 - E	Basement / first floor access stair	3670	1950
W0.07	1 - E	Basement / first floor access stair		

View from outside

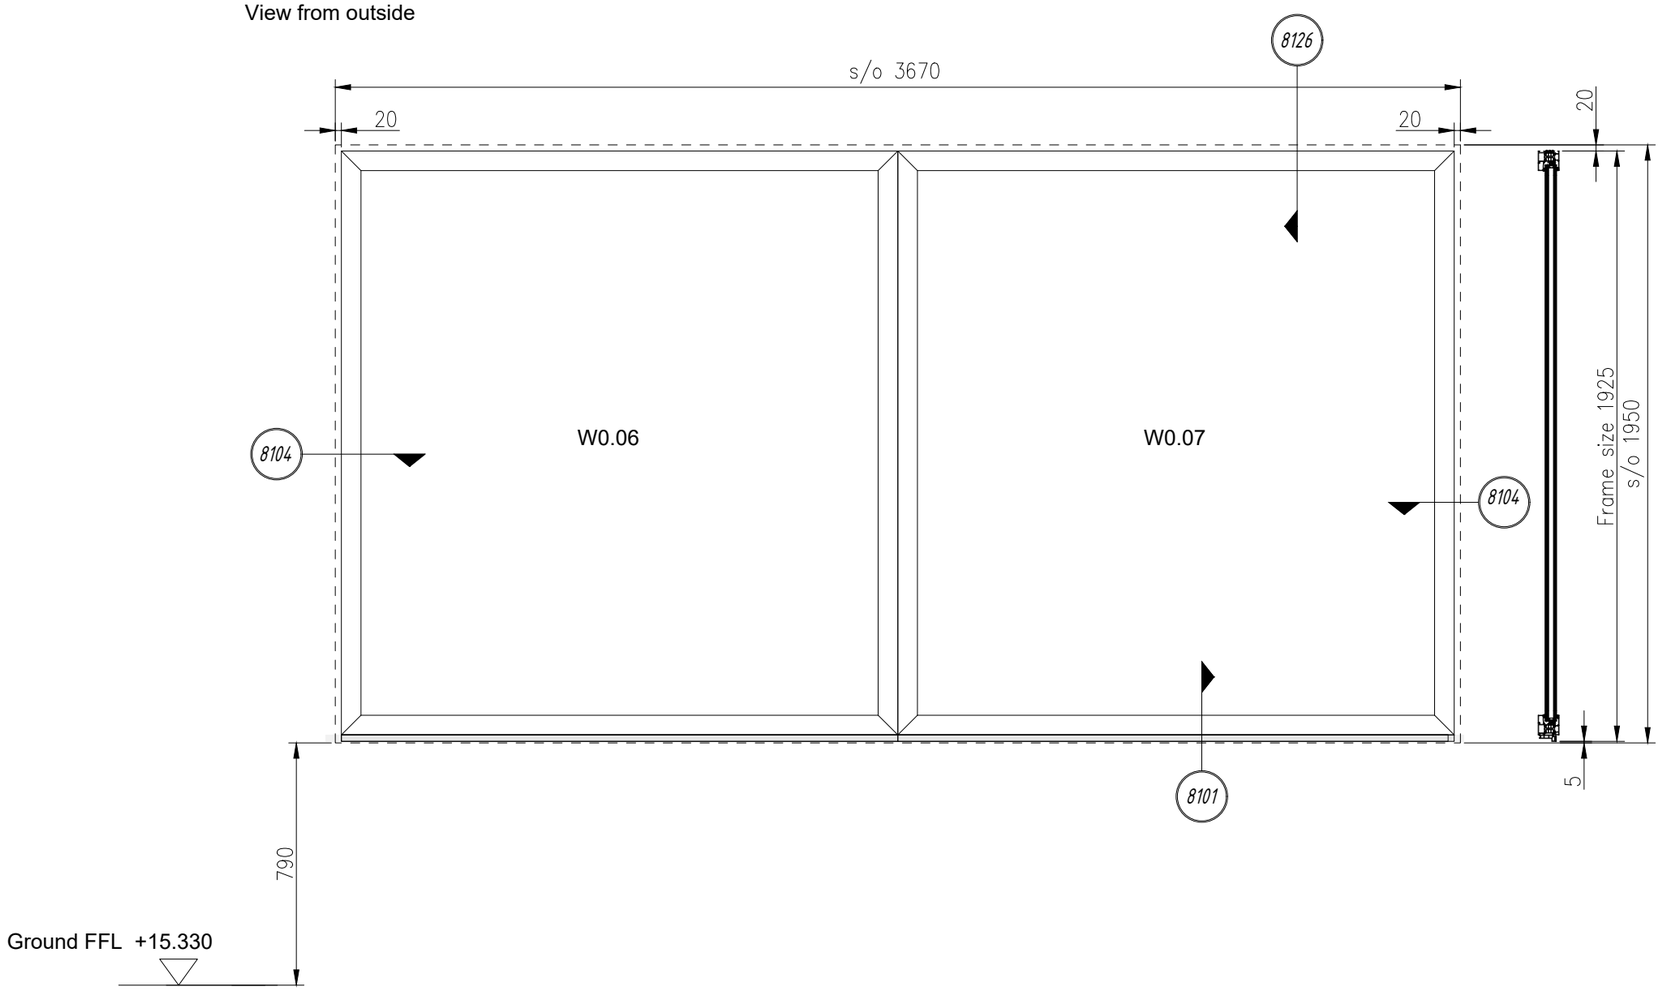

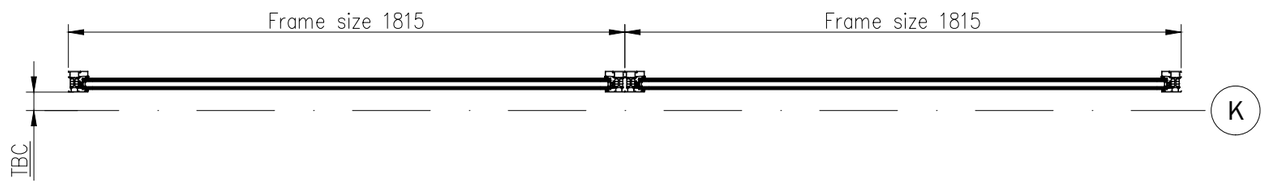

DMITRO façades

DMITRO FACADES LTD
Unit 17 Dunstall Estate
Leigh Place, Welling
London
DA16 3JH

Tel: 0207 254 4603
E-mail: office@dmitrofacades.co.uk

Dimensions in Millimeters

Revision	Description	Edited by	Checked by	Approved	Date
P01	Issued for comments/approval	JA			03.03.2021
C1	Construction issue	JA			17.05.2021

SITE: Greville Street
CLIENT: RED Construction
DRAWING TITLE: Windows W0.06 & W0.07

SCALE	1:20	DATE DRAWN 17.05.2021	DRAWN BY Jurij Avizen
DRG NO	GS-DFL-XX-00-DR-X-8003		REV. C1
Purpose of Issue	S3	STATUS	CONSTRUCTION
ORIGINAL SIZE	A3		