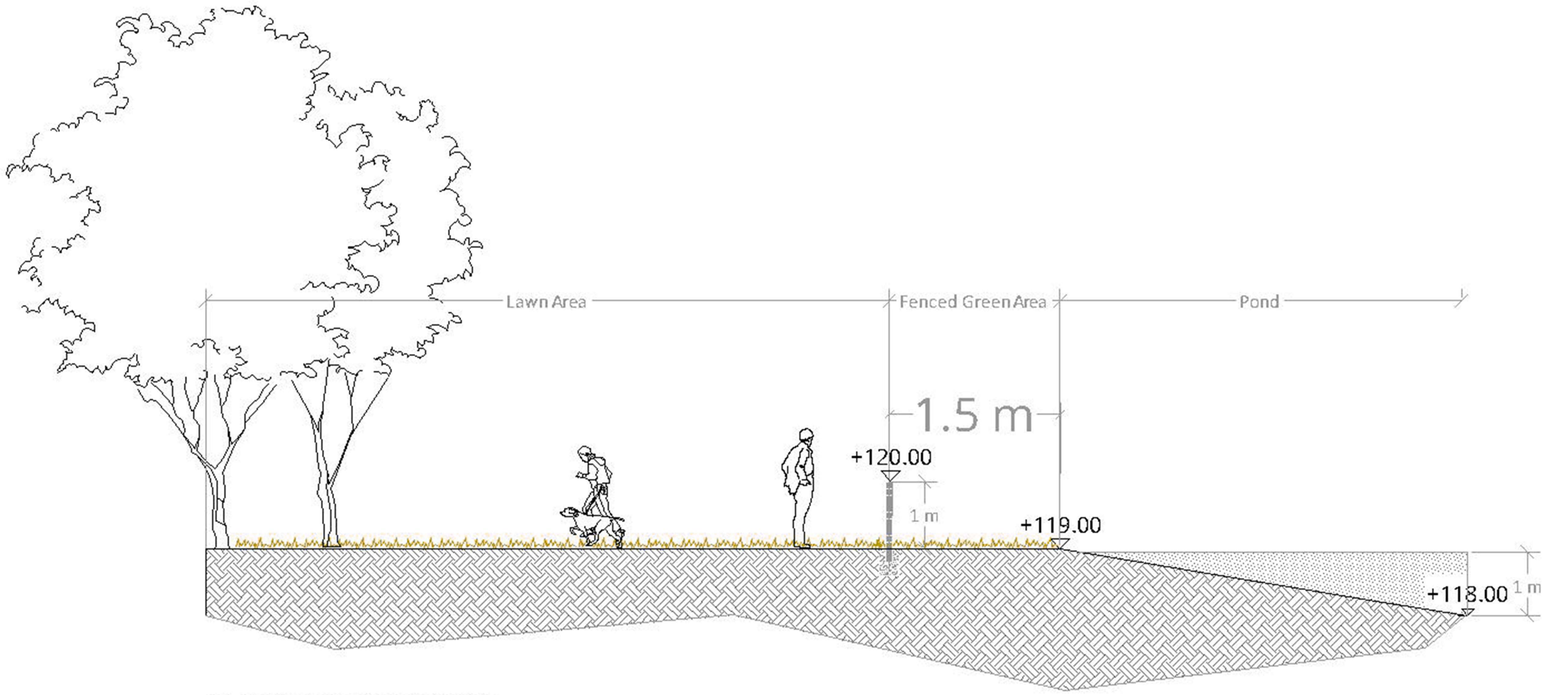

1 Branch Hill Pond Area - Section A-A`
scale 1/50

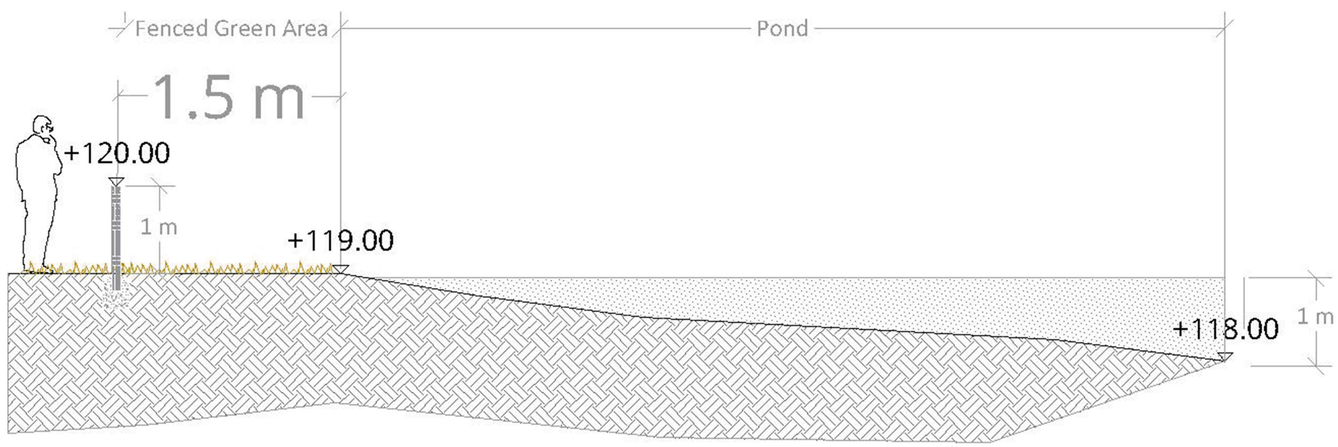

2 Branch Hill Pond Area - Section B-B`
scale 1/50

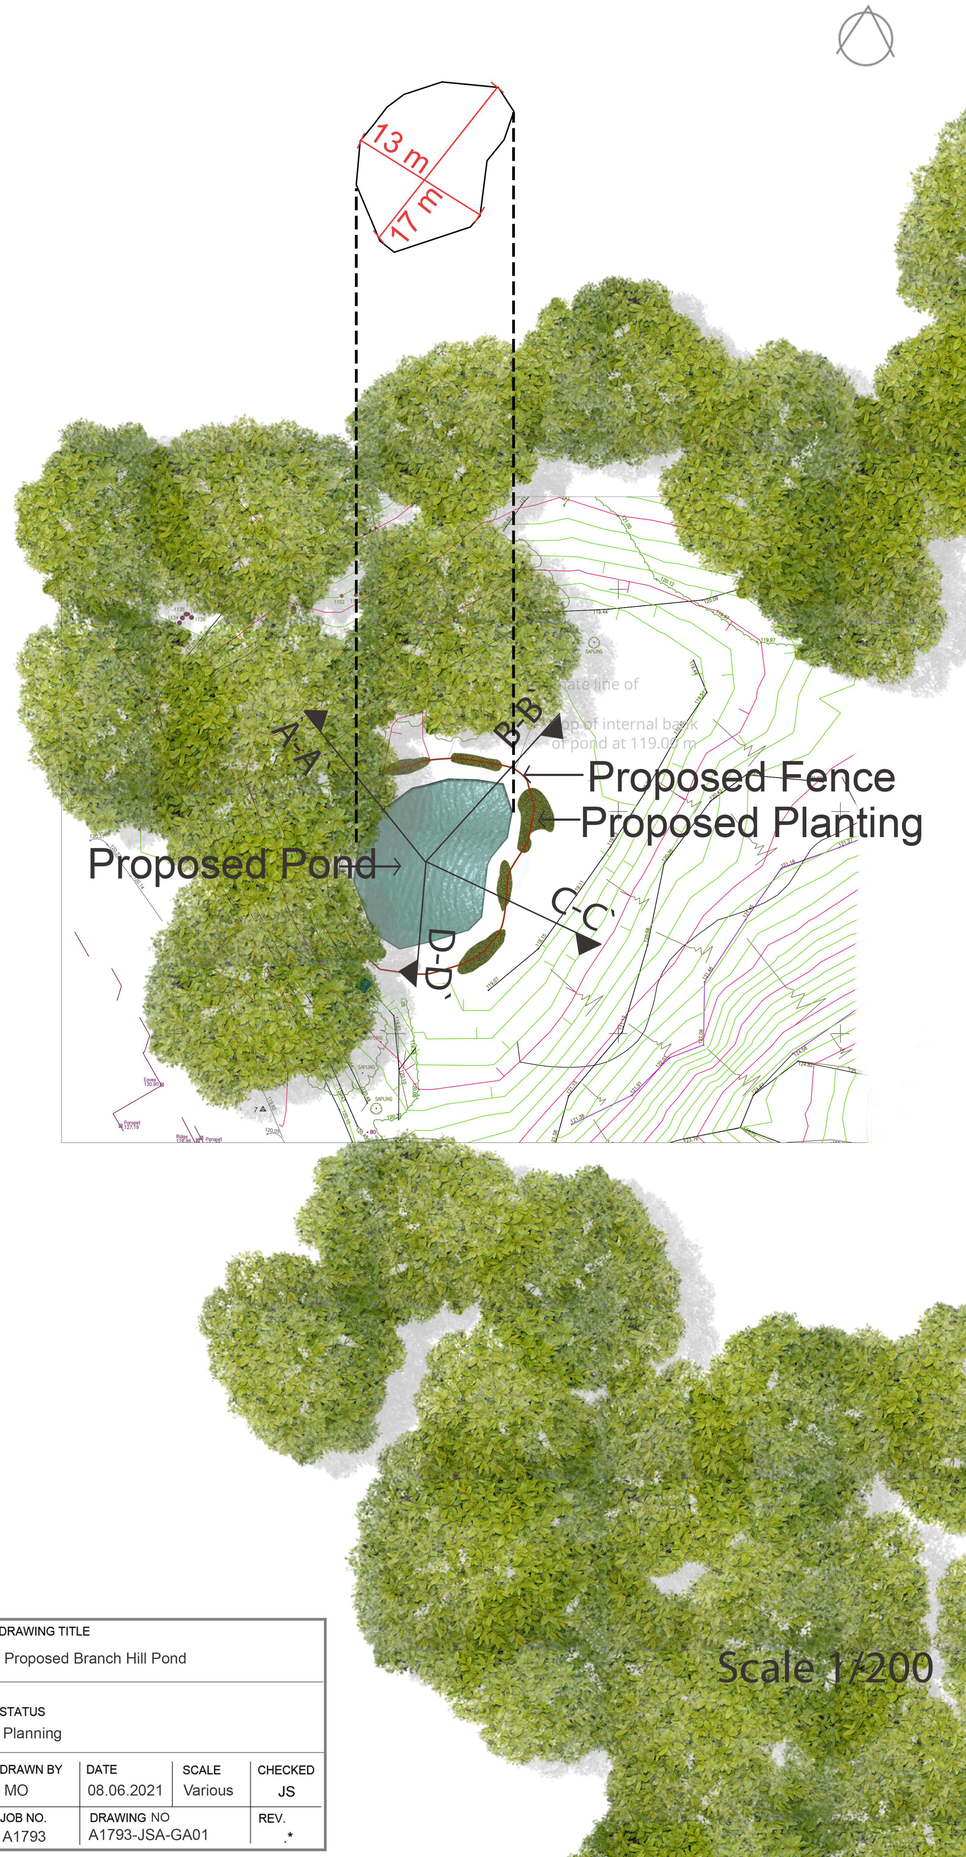

Proposed Branch Hill Pond - Hampstead Heath
-Plan / Sections - Various Scales

JON SHEAFF&ASSOCIATES

CLIENT	Redington Frognal
PROJECT	Branch Hill Pond
DRAWING TITLE	Proposed Branch Hill Pond
STATUS	Planning
DRAWN BY	MO
DATE	08.06.2021
SCALE	Various
CHECKED	JS
JOB NO.	A1793
DRAWING NO	A1793-JSA-GA01
REV.	.*