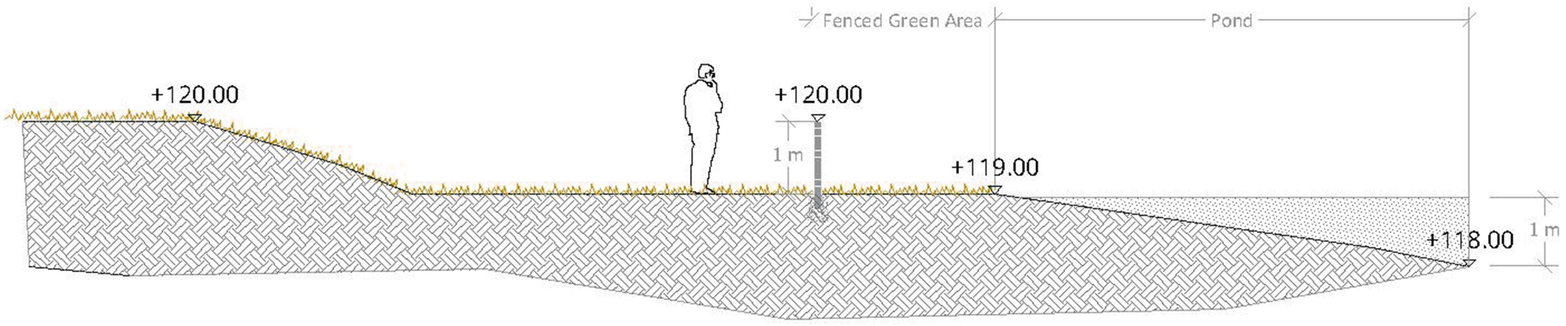

3 Branch Hill Pond Area - Section C-C`
scale 1/50

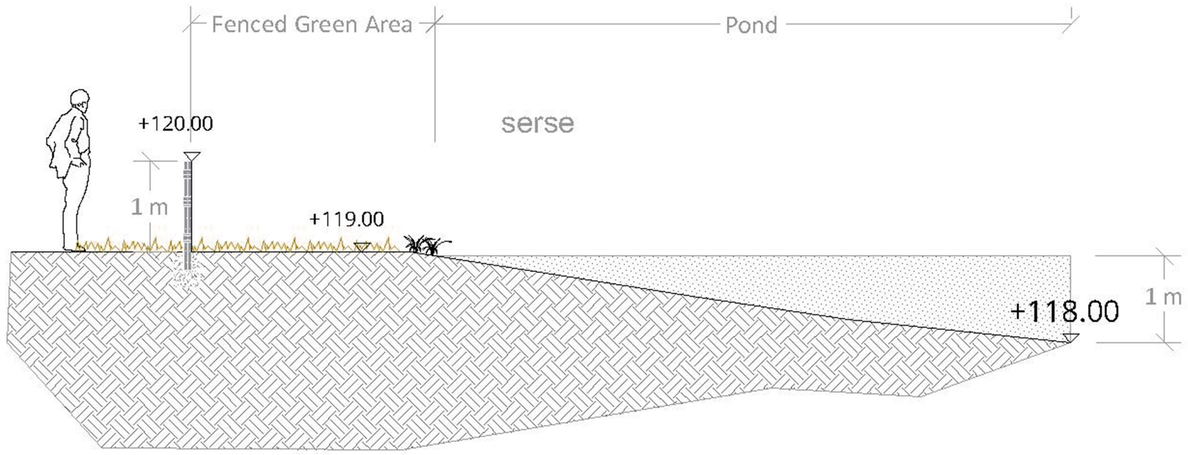

4 Branch Hill Pond Area - Section D-D`
scale 1/50

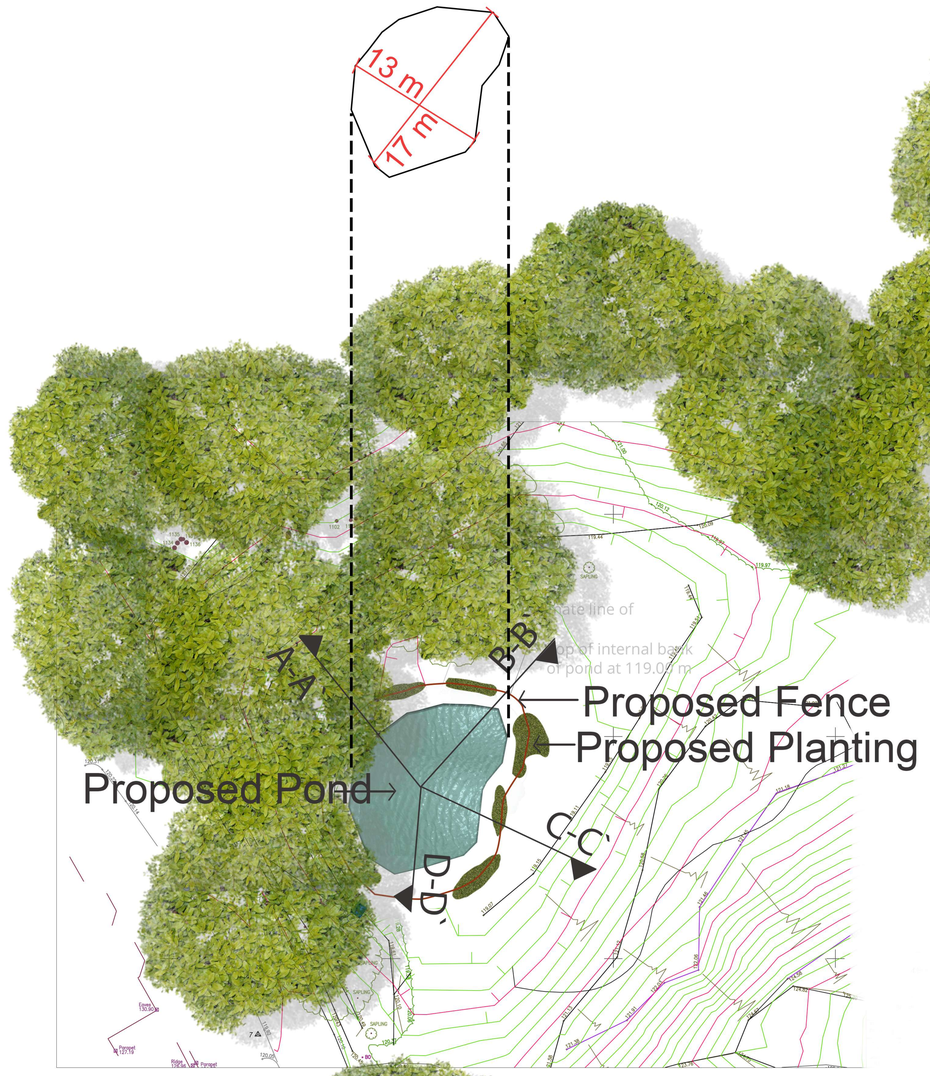

Scale 1:200

Proposed Branch Hill Pond - Hampstead Heath
-Plan / Sections - Various Scales

JON SHEAFF&ASSOCIATES

CLIENT: Redington Frognal				DRAWING TITLE: Proposed Branch Hill Pond
PROJECT: Branch Hill Pond				STATUS: Planning
DRAWN BY: MO	DATE: 08.06.2021	SCALE: Various	CHECKED: JS	
JOB NO.: A1793	DRAWING NO: A1793-JSA-GA01		REV.: .*	