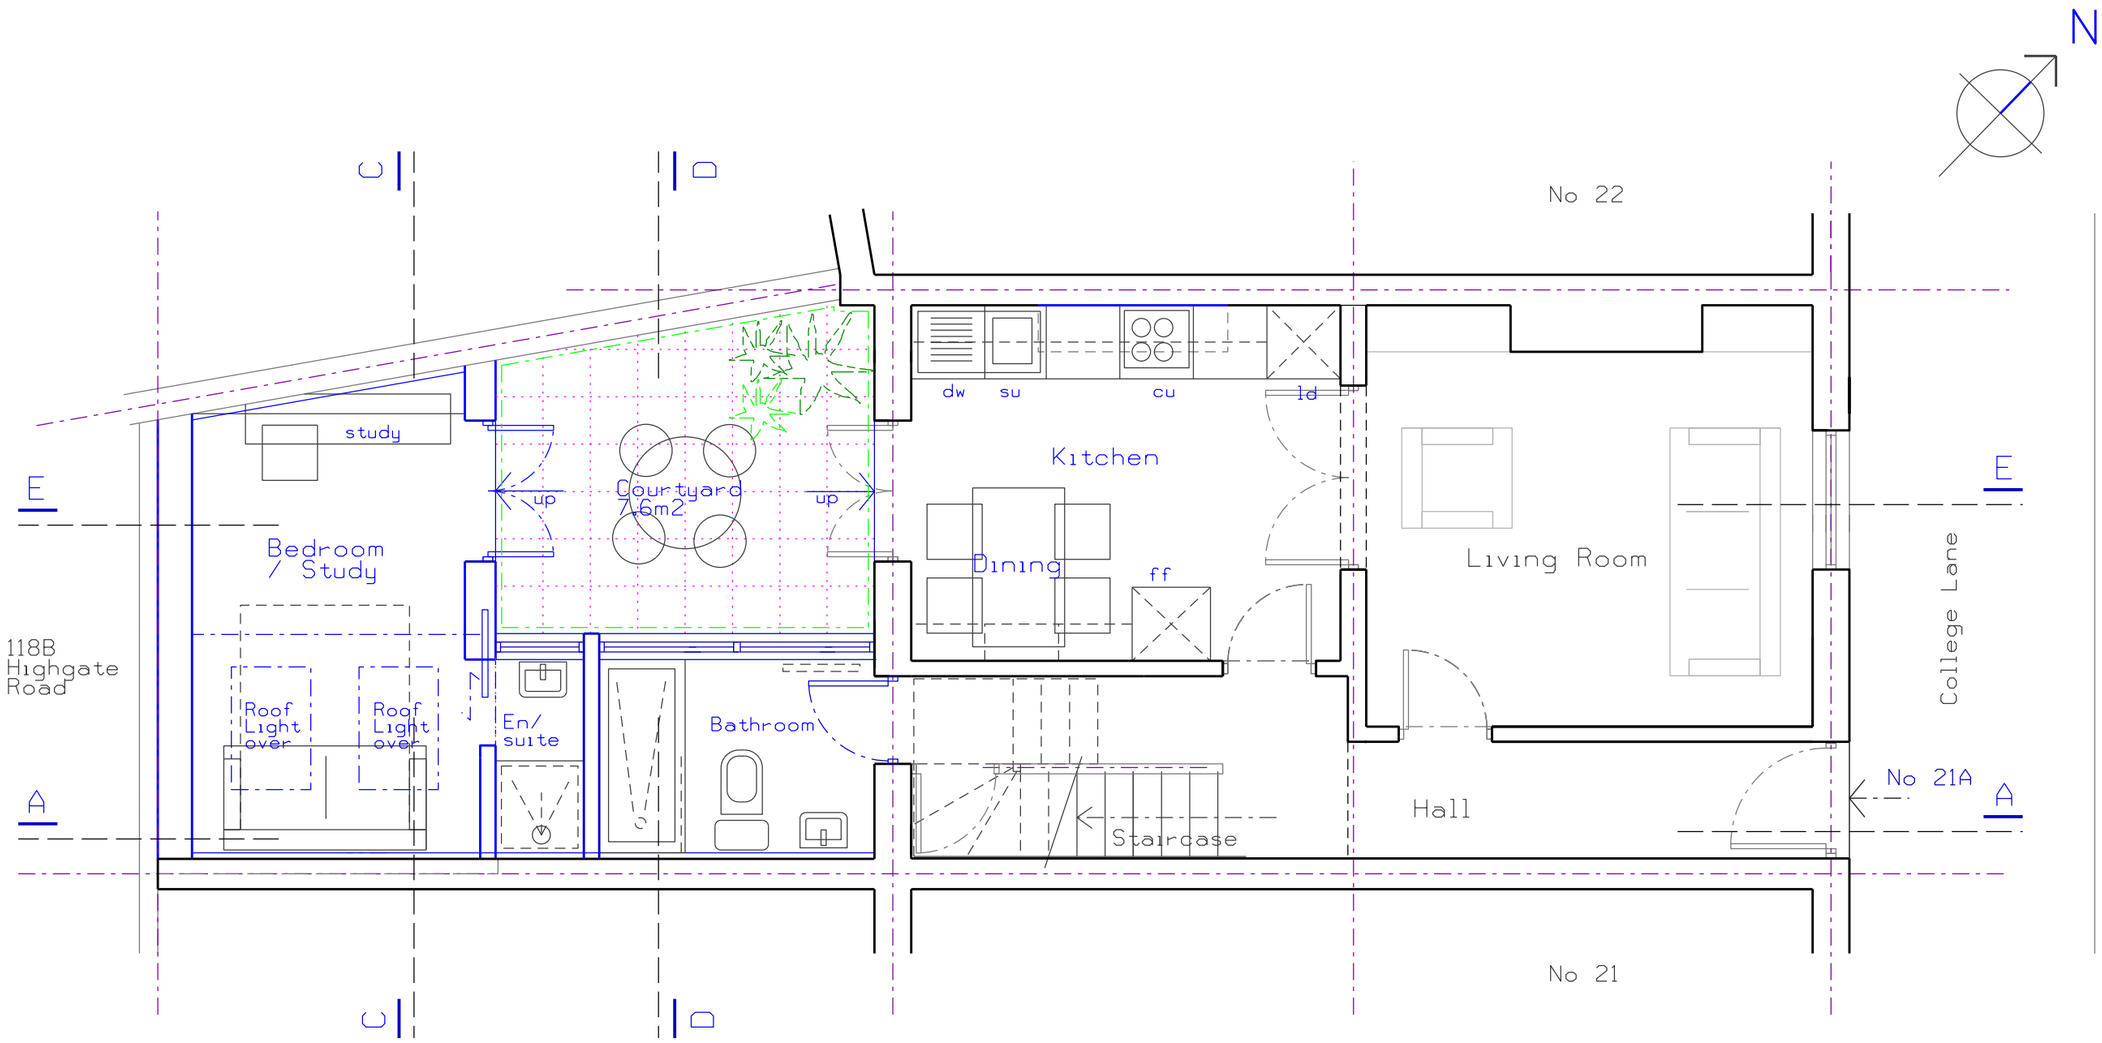


# Proposed Ground Floor
Scale 1:50

0 1m 2m

PROJECT:

Mr and Mrs Dimond
21A College Lane
London NW5 1BJ

| Rev | DATE | ISSUE OR REVISION |
|---|---|---|
| - | - | |
| A | Oct 21 | Rear dormer omitted and the family bathroom moved back to ground floor |

GENERAL NOTES:

1. DO NOT SCALE FROM DRAWINGS.
2. ALL DRAWINGS TO READ IN CONJUCTION WITH ALL OTHER DOCUMENTATION.
3. DISCREPENCIES TO BE HIGHLIGHTED TO THE ARCHITECT.

PLANNING


frank -architecture
31a Poole Road, London. E9 7AE
email: info@frank-architecture.com mobile: 07815 502051


DRAWING TITLE:

Proposed Ground Floor Plan 1:50@A3

| SCALE: 1:50 @ A3 | DATE: Sept 2020 |
|---|---|
| DRAWN BY: FS/LD | PROJECT NO.: CL/07/20 |

DRAWING NO.:

AL-20Rev A