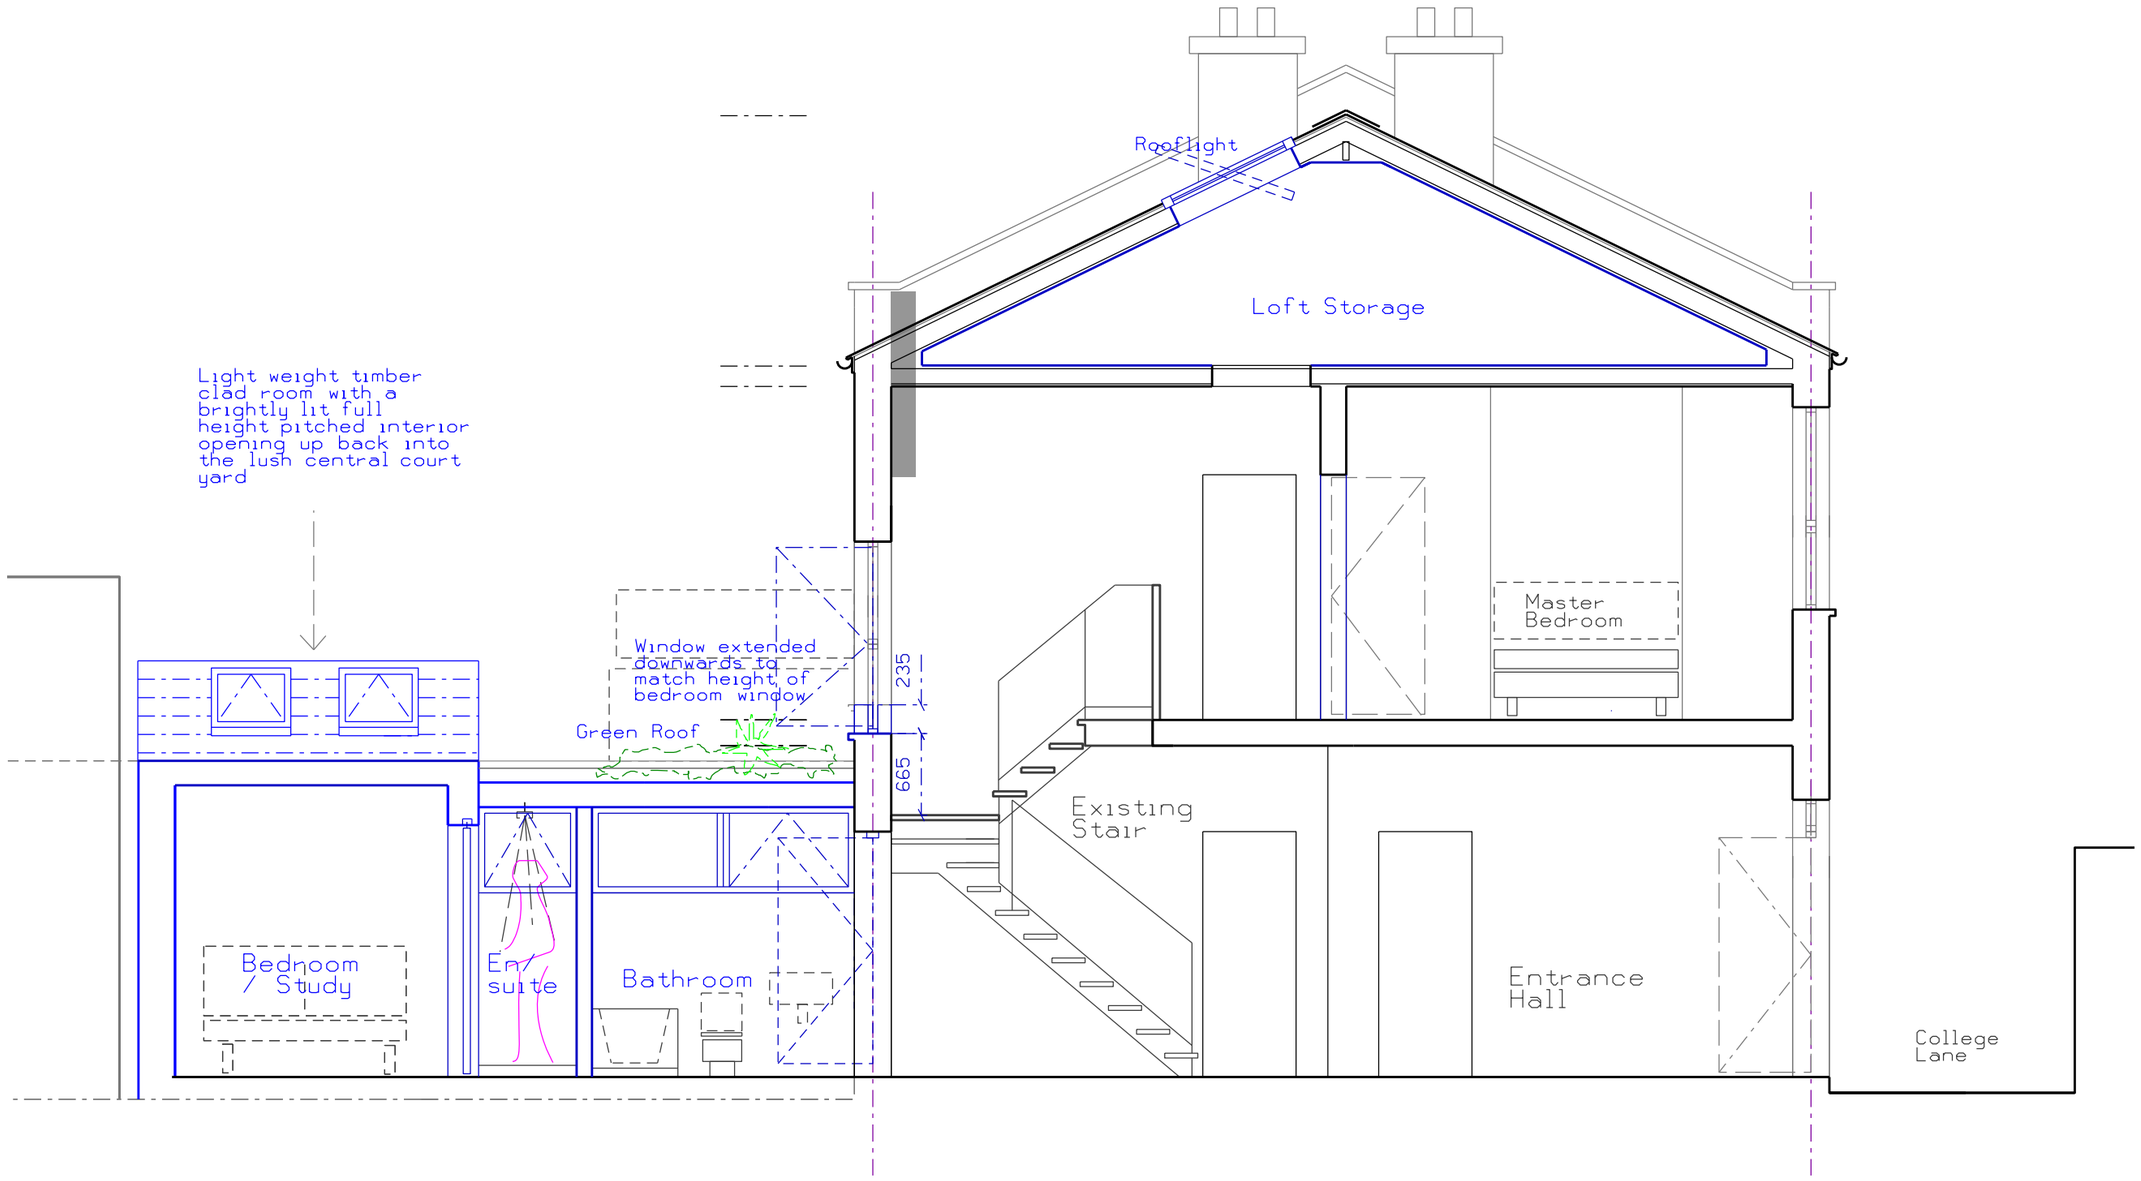

Proposed Section AA 1:50@A3

0 1m 2m

PROJECT:

Mr and Mrs Dimond
21A College Lane
London NW5 1BJ

Rev	DATE	ISSUE OR REVISION
-	-	
A	Oct 21	Rear dormer omitted and the family bathroom moved back to ground floor

GENERAL NOTES:

1. DO NOT SCALE FROM DRAWINGS.
2. ALL DRAWINGS TO READ IN CONJUCTION WITH ALL OTHER DOCUMENTATION.
3. DISCREPENCIES TO BE HIGHLIGHTED TO THE ARCHITECT.

PLANNING

frank -architecture
31a Poole Road, London. E9 7AE
email: info@frank-architecture.com mobile: 07815 502051

DRAWING TITLE:
Proposed Section AA 1:50@A3

SCALE: 1:50 @ A3	DATE: Sept 2020
DRAWN BY: FS/LD	PROJECT NO.: CL/07/20

DRAWING NO.: AL- 25Rev A