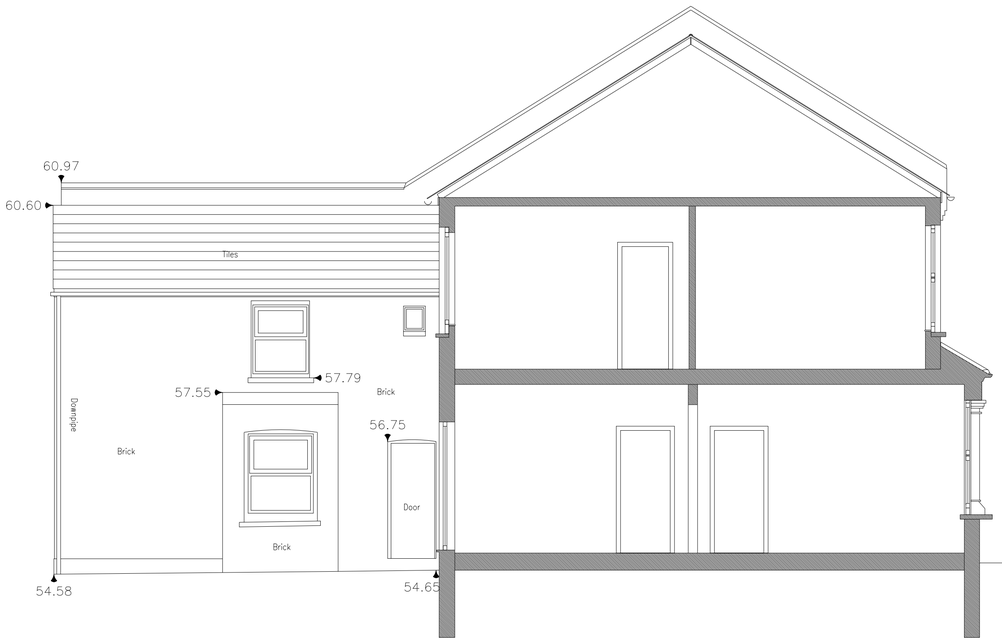

S EXISTING SECTION A-A

SCALE: 1:50 @ A1

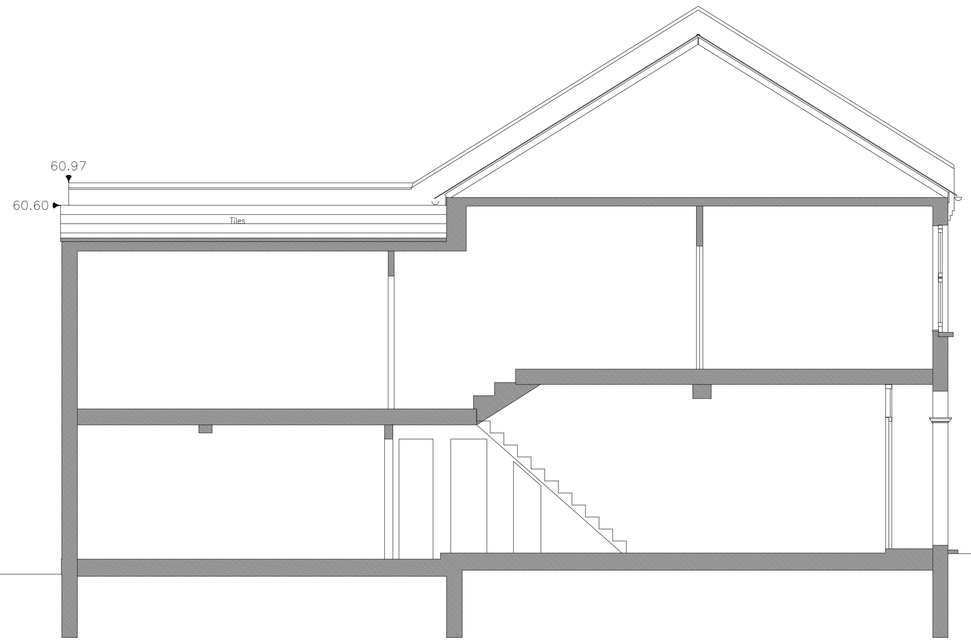

S EXISTING SECTION B-B

SCALE: 1:50 @ A1

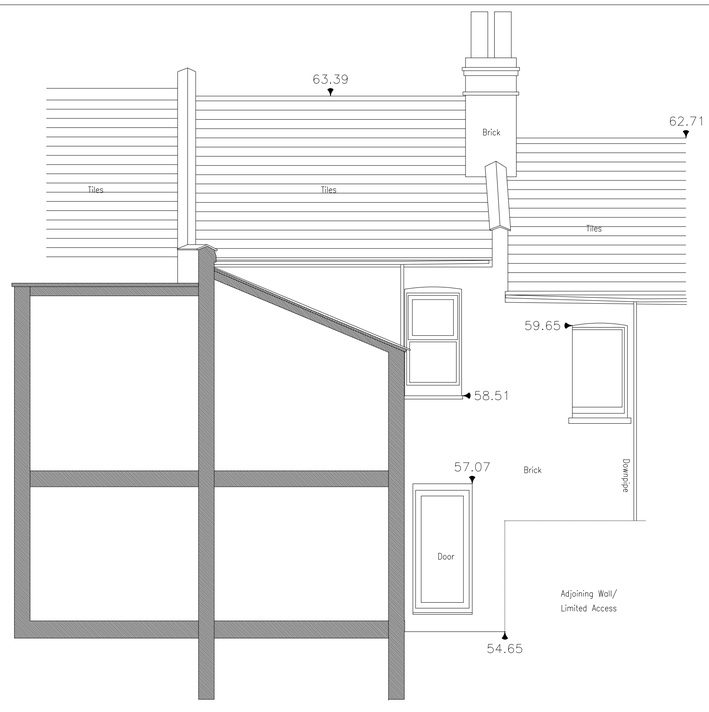

S EXISTING SECTION C-C

SCALE: 1:50 @ A1

EHArchitects
Architects Masterplanners Designers

STUDIO 69 Harlesden Gardens
London NW10 4HB
Tel +44 (0) 7950 292361
email enquiries@eharchitects.co.uk
www.eharchitects.co.uk

PLAN SIZE: A1

DRAWING TITLE: EXISTING SECTIONS

CLIENT: PAUL O'SULLIVAN

PROJECT: 43 RAVENSHAW STREET NW6 1NP WEST HAMPSTEAD

REVISION

THIS DRAWING MUST NOT BE SCALED

JOB NO	DRAWN DATE	SCALE @ A1
PLANNING STATUS	2023	1:50
DRAWN BY: EH	BUILD DATE: 2025	CHECKED BY: EH

DISCIPLINE	CONTRACT	ZONE	FLOOR LEVEL	ELEMENT	DRAWING NO	REVISION
A	EHA	XX	XX	XX	0005	00

REV | DATE | INTL | DESCRIPTION | CHK