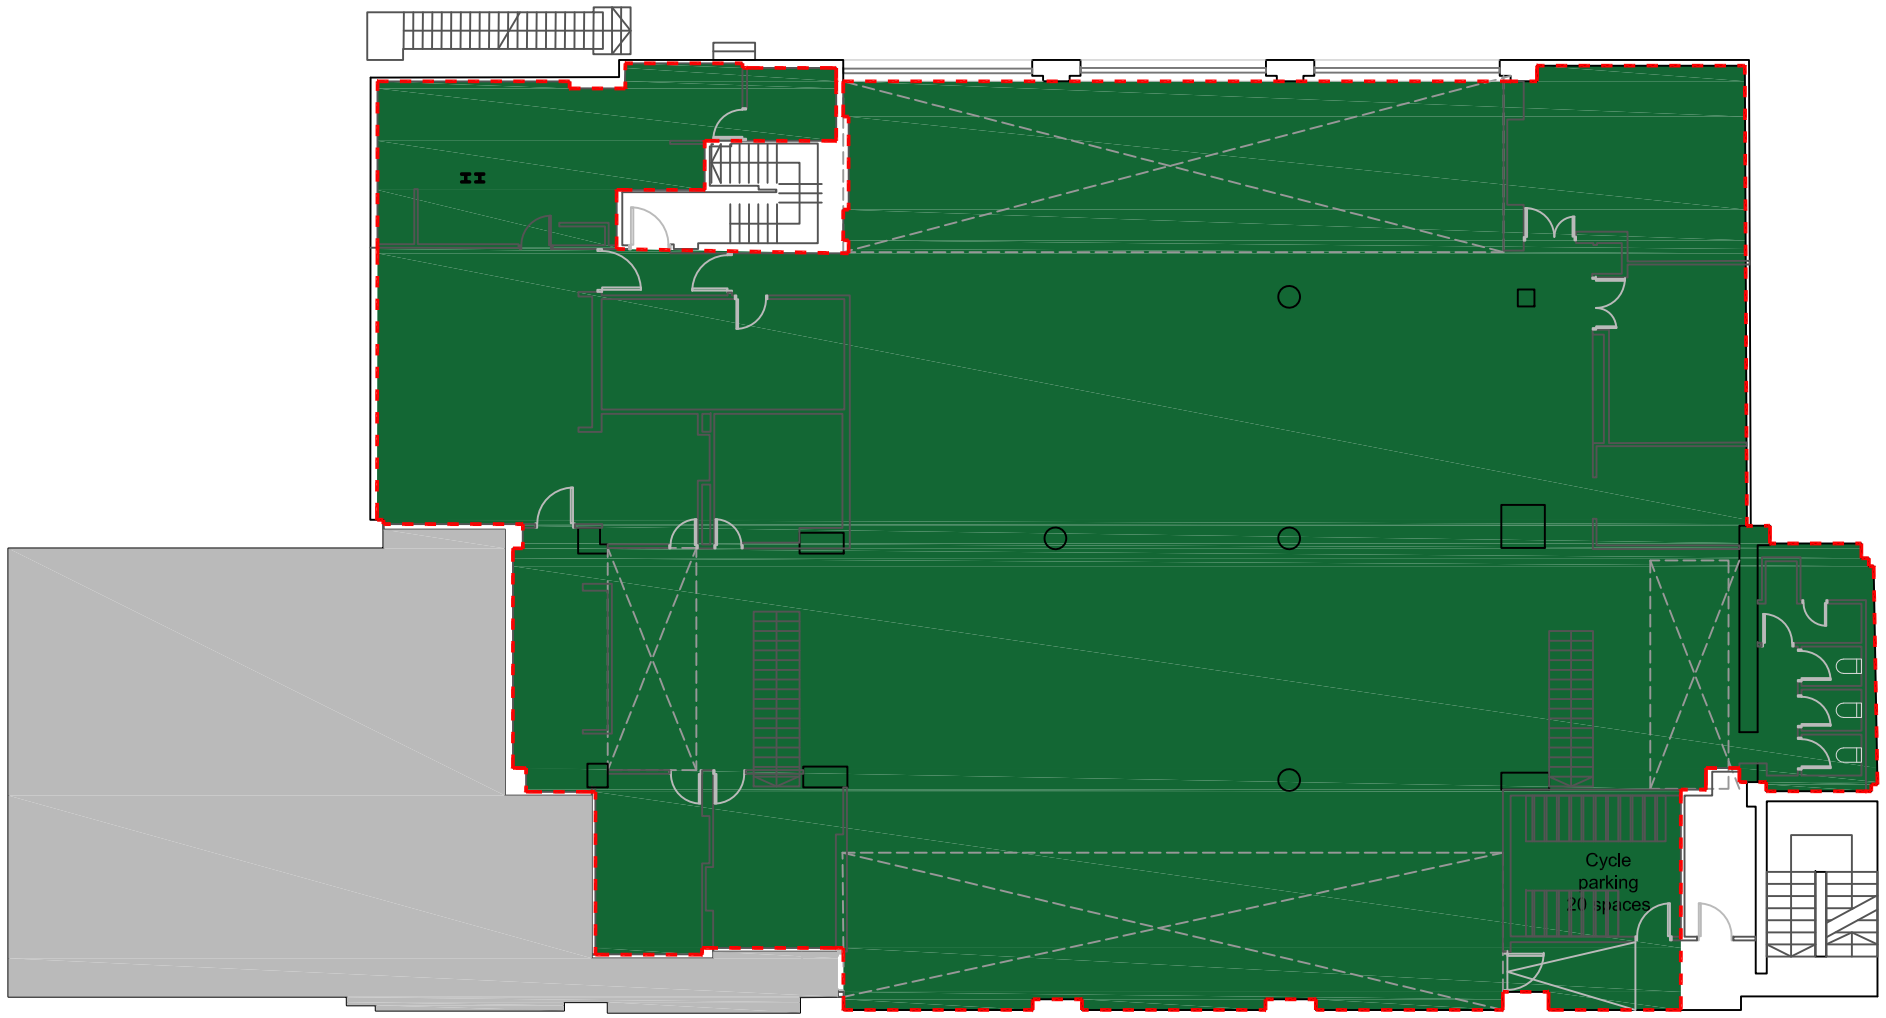

Rev.	Date	Description	Drn.	Chkd.	Appd.

Key Plan:

- Red line
- Office / Class E
- Educational Facilities / Class F1

0 1m 5m 10m

Issue Status:
PLANNING

Project Title:
UCL Wicklow Street

Drawing Title:
77 Wicklow Street
Existing Lower ground floor

twelve architects & masterplanners
twelve architects & masterplanners
148 Tooley Street | London | SE2 1TU | UK
t: +44 (0) 207 846 2012
e: info@twelvearchitects.com
w: www.twelvearchitects.com

Scale @ A3:	Date:	Drawn:	Checked:	Approved:	Job No.:	Drawing No.:	Revision:
1:200	04/11/21	IG			12.2129	(EX)099	A