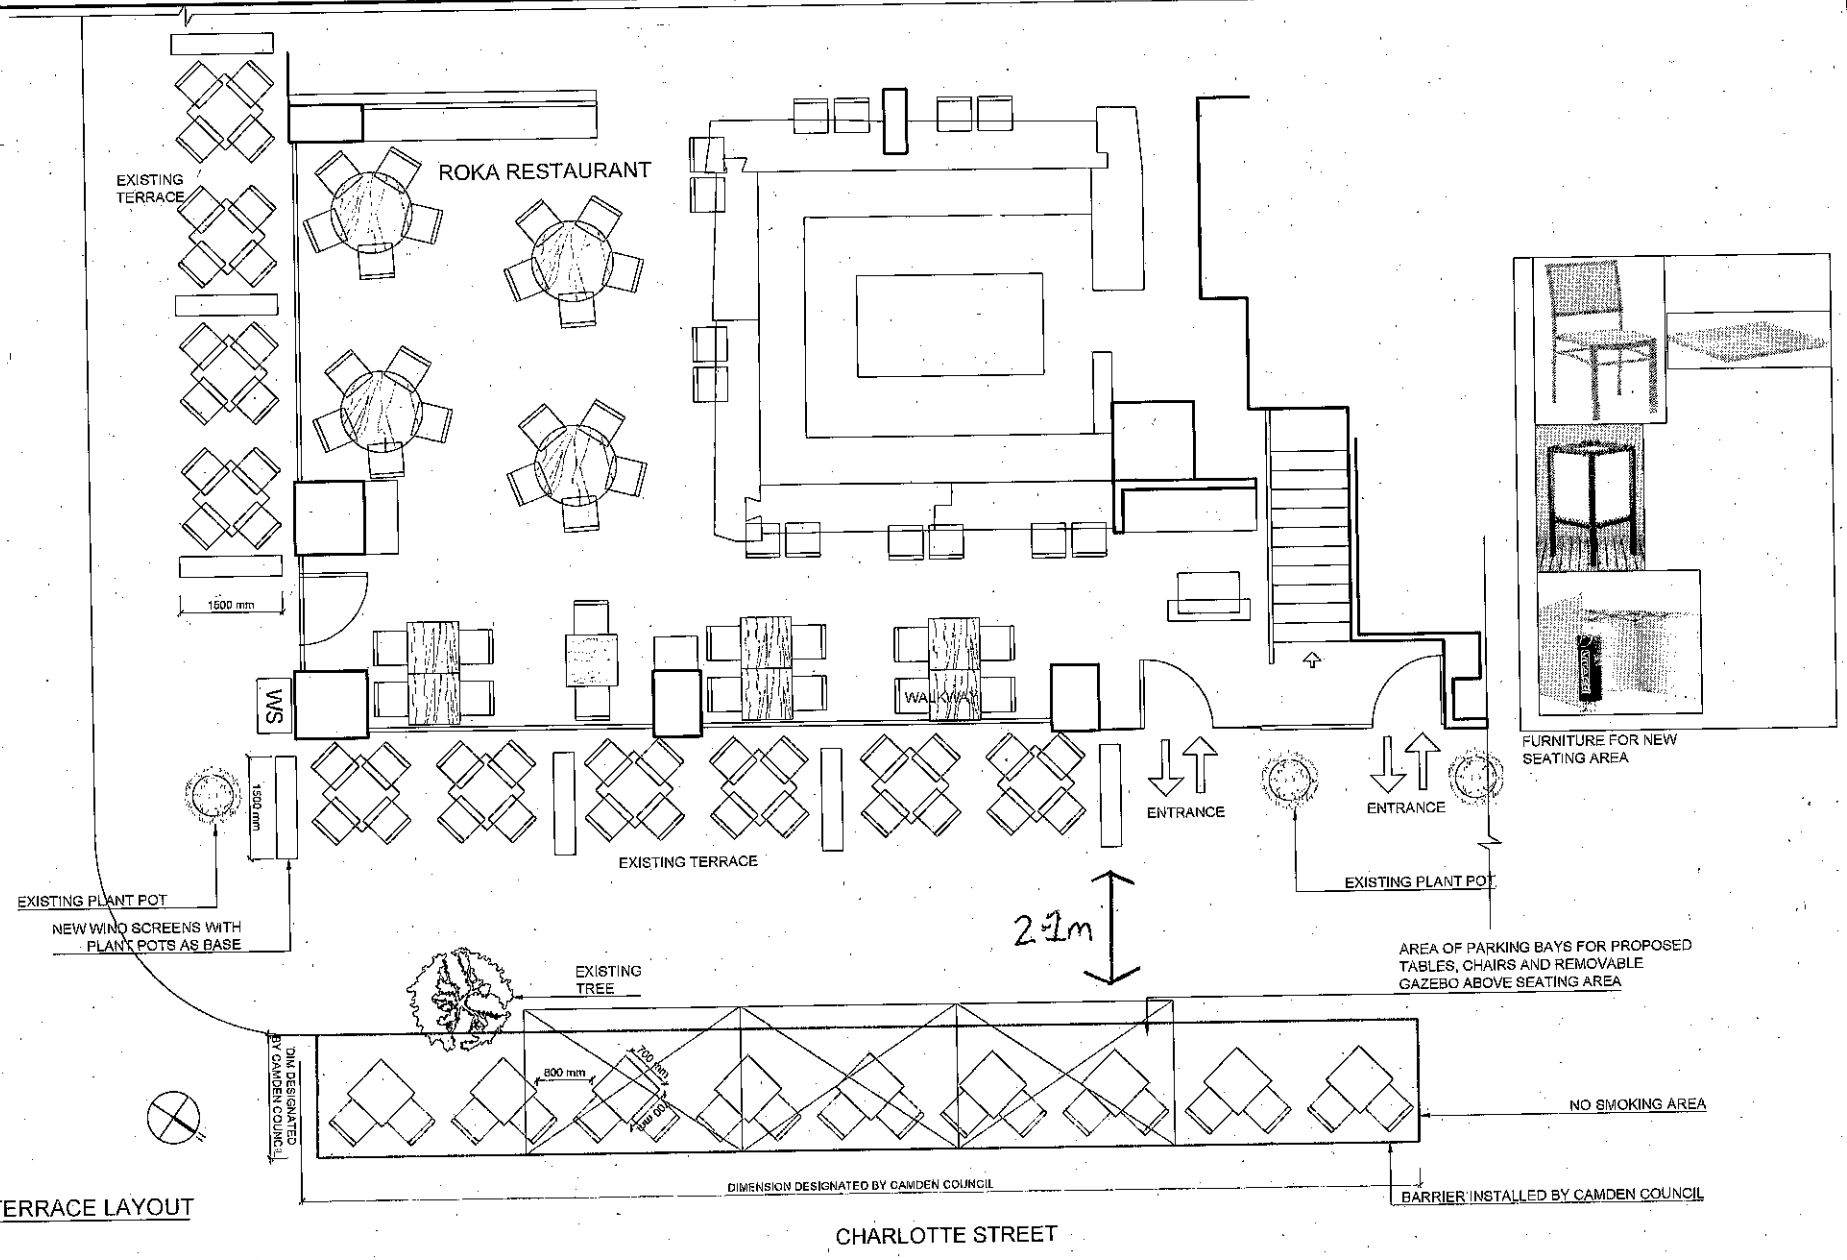

01 PROPOSED TERRACE LAYOUT
SCALE 1 : 50

NOTES:

KEY

REV DATE DESCRIPTION

ROKA

oblixizumaIINKO NITOETARU

SITE:	ROKA CHARLOTTE STREET
ADDRESS:	37 Charlotte St, Fitzrovia, London W1T 1RR
DRAWING:	TERRACE - PROPOSED LAYOUT
SCALE:	1:50 @ A3
PROJECT:	R-CS
DATE:	21.03.20
DRAWN:	MP
DRAWING NUMBER:	R-CS-001