PUNCHED BAY CW-04 ELEVATION
Scale: 1:40

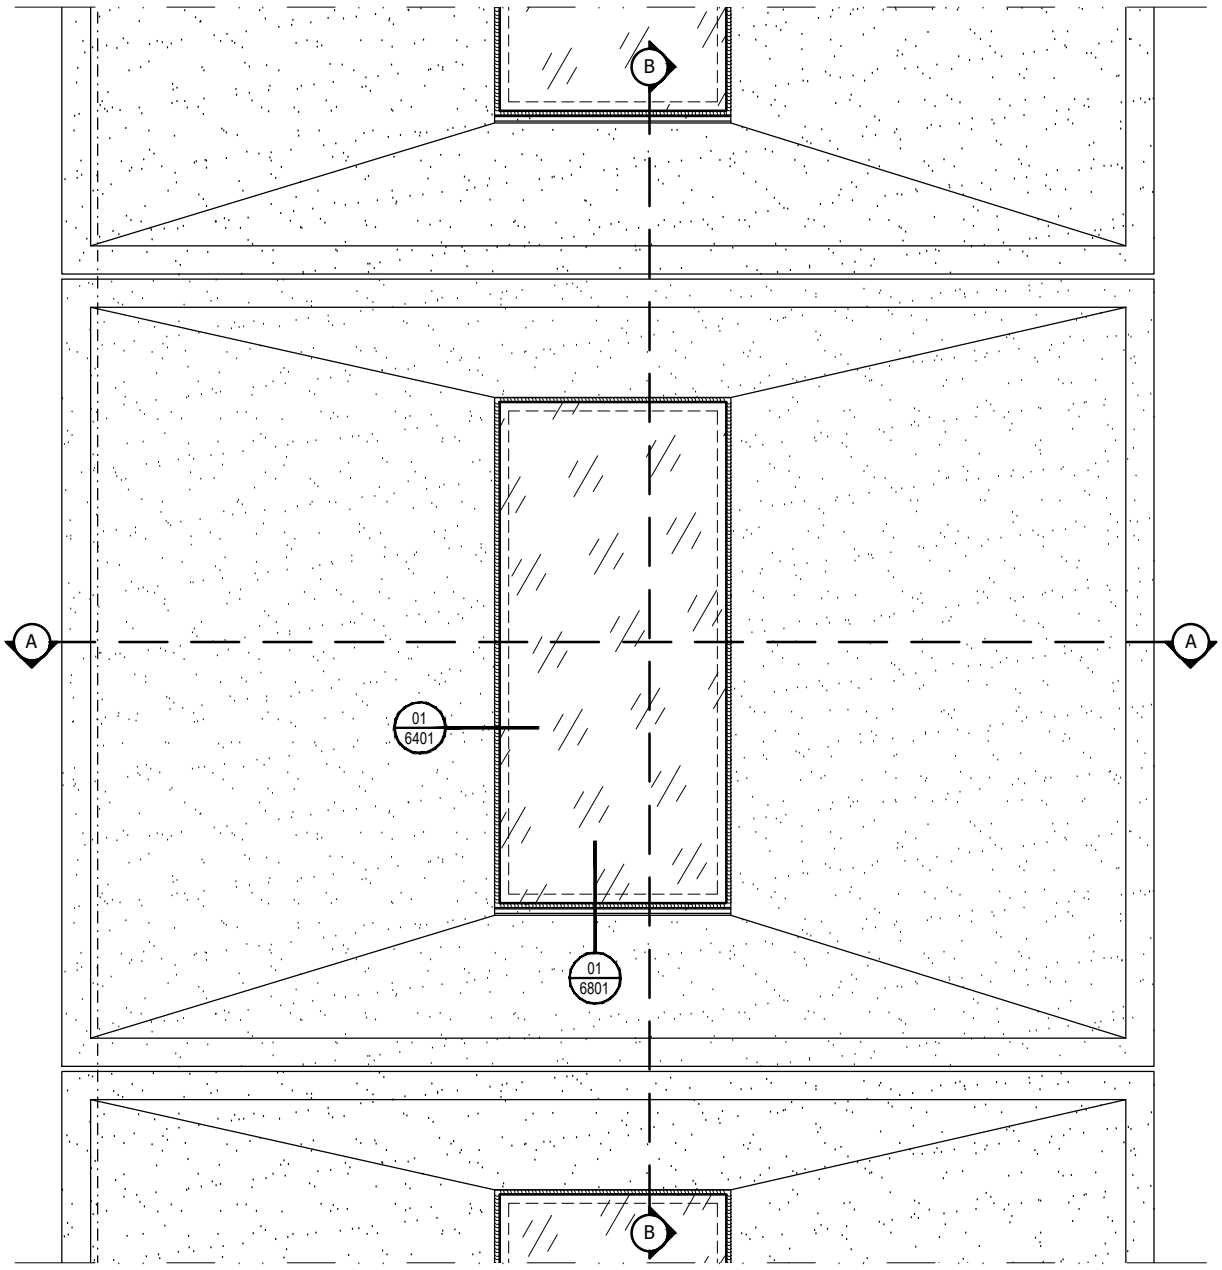

SECTION B-B
Scale: 1:40

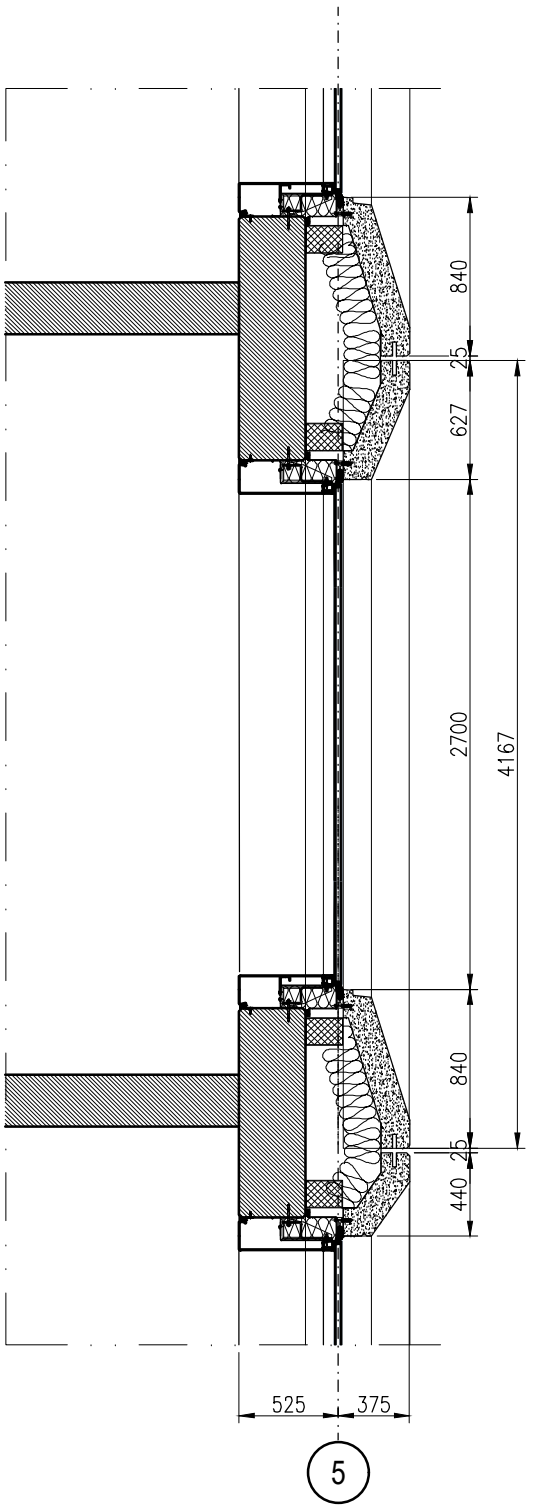

SECTION A-A
Scale: 1:40

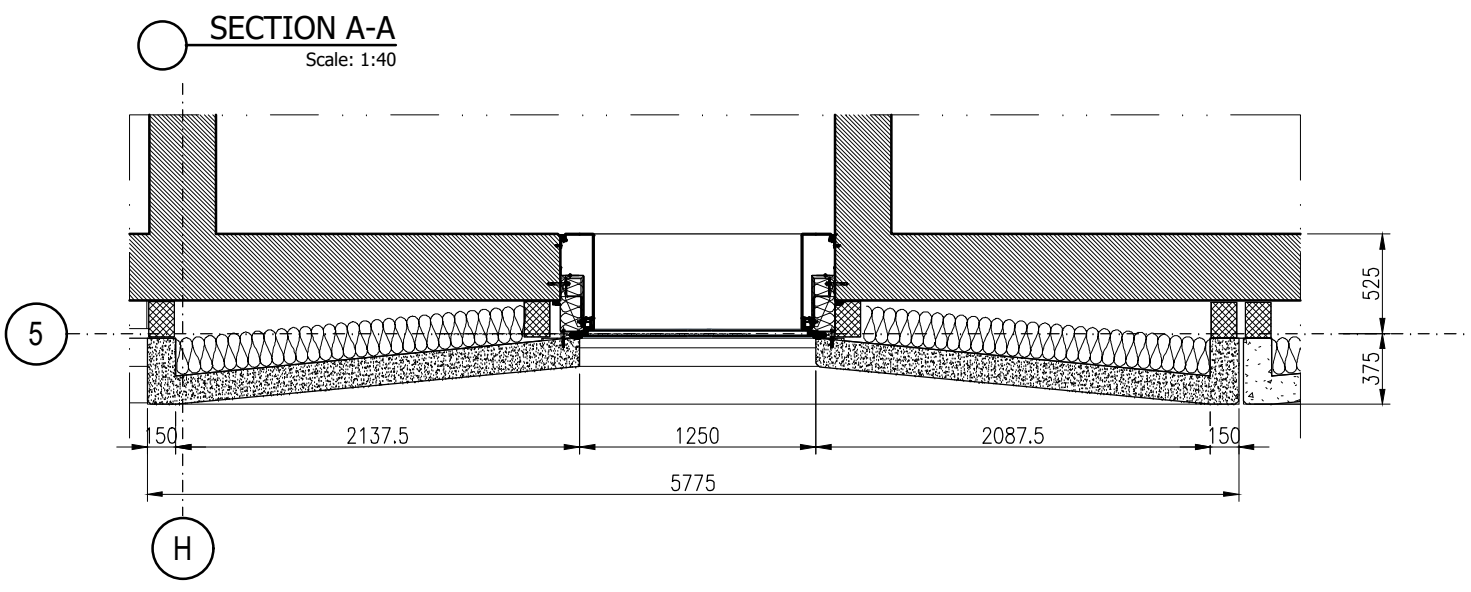

KEY PLAN

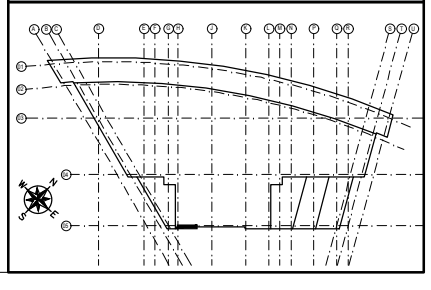

FOCCHI	Dwg title : PUNCHED BAY CW-04 ELEVATION -	Project : KING'S CROSS CENTRAL S3 London	Rev	Date	Drafter	Checked by	Description	File : - / Issue : | 05
			00	19-11-2020	F.B.	A.V.		Scale : 1:40@A3 / Issued for : * / Job : S3
		Architect : *	.	.	.	.	.	
		Client : BAM	.	.	.	.	.	Drw.: KXC-S3-001-Y-FCI-21-4401XX / Rev.: 00
		Package : Curtain wall	.	.	.	.	.	