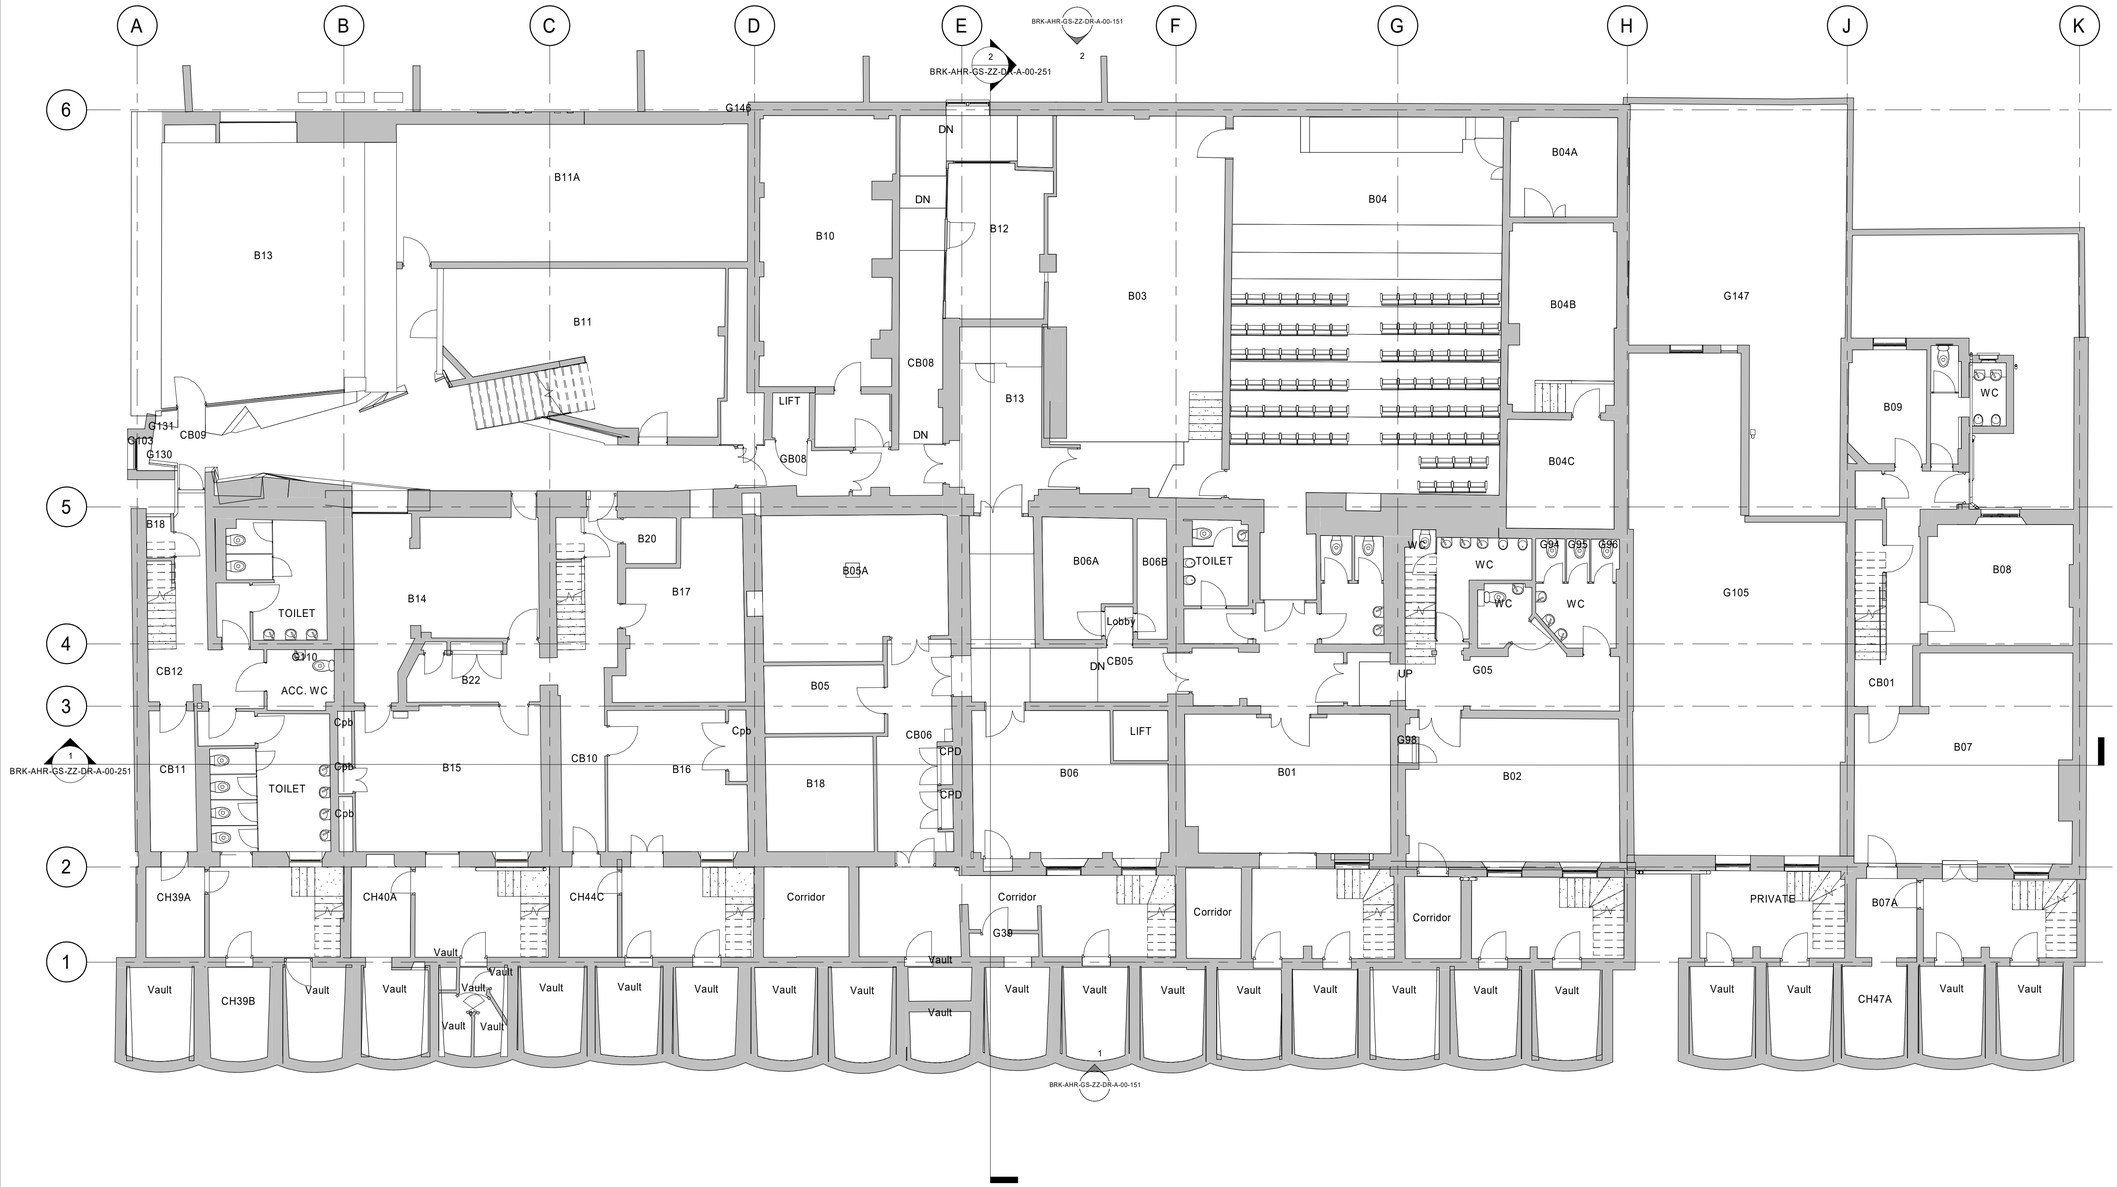

1. Planning - Level B1 - Existing

1 : 100

Rev	Description	Date	Dr by	App by
P05	(S3) Listed Building Application Submission	18.11.21	JH	GO
P04	(S3) Listed Buildnig Application update for client approval	16.11.21	JH	GO
P03	(S3) Listed Building Application update for client approval	03.11.21	JH	GO
P02	(P1) Planning Submission	22.09.2020	AM	GO
P01	(S3) Pre planning application issue for client sign approval	21.07.2020	KW	HT

original by	date created	approved by
AM	06/25/20	GO

AHR Architects Ltd
Vintry Building
Wine Street
Bristol
BS1 2BD
United Kingdom

T +44(0)117 9299146
E bristol@ahr.co.uk
www.ahr.co.uk

client name
Birkbeck University of London

project
Gordon Square, London

drawing
Planning - Level B1 - Existing Plan

computer file
C:\Revit Projects\BRK-AHR-GS-XX-M3-A-Central_Jonathan.Hore.rvt

plot date

project number	scale	
2019.00916.000	1 : 100	@A1

drawing number	rev	issue status
BRK-AHR-GS-B1-DR-A-00-051	P05	P1

This drawing is to be read in conjunction with all related drawings. All dimensions must be checked and verified on site before commencing any work or producing shop drawings. The originator should be notified immediately of any discrepancy.
This drawing is copyright and remains the property of AHR.