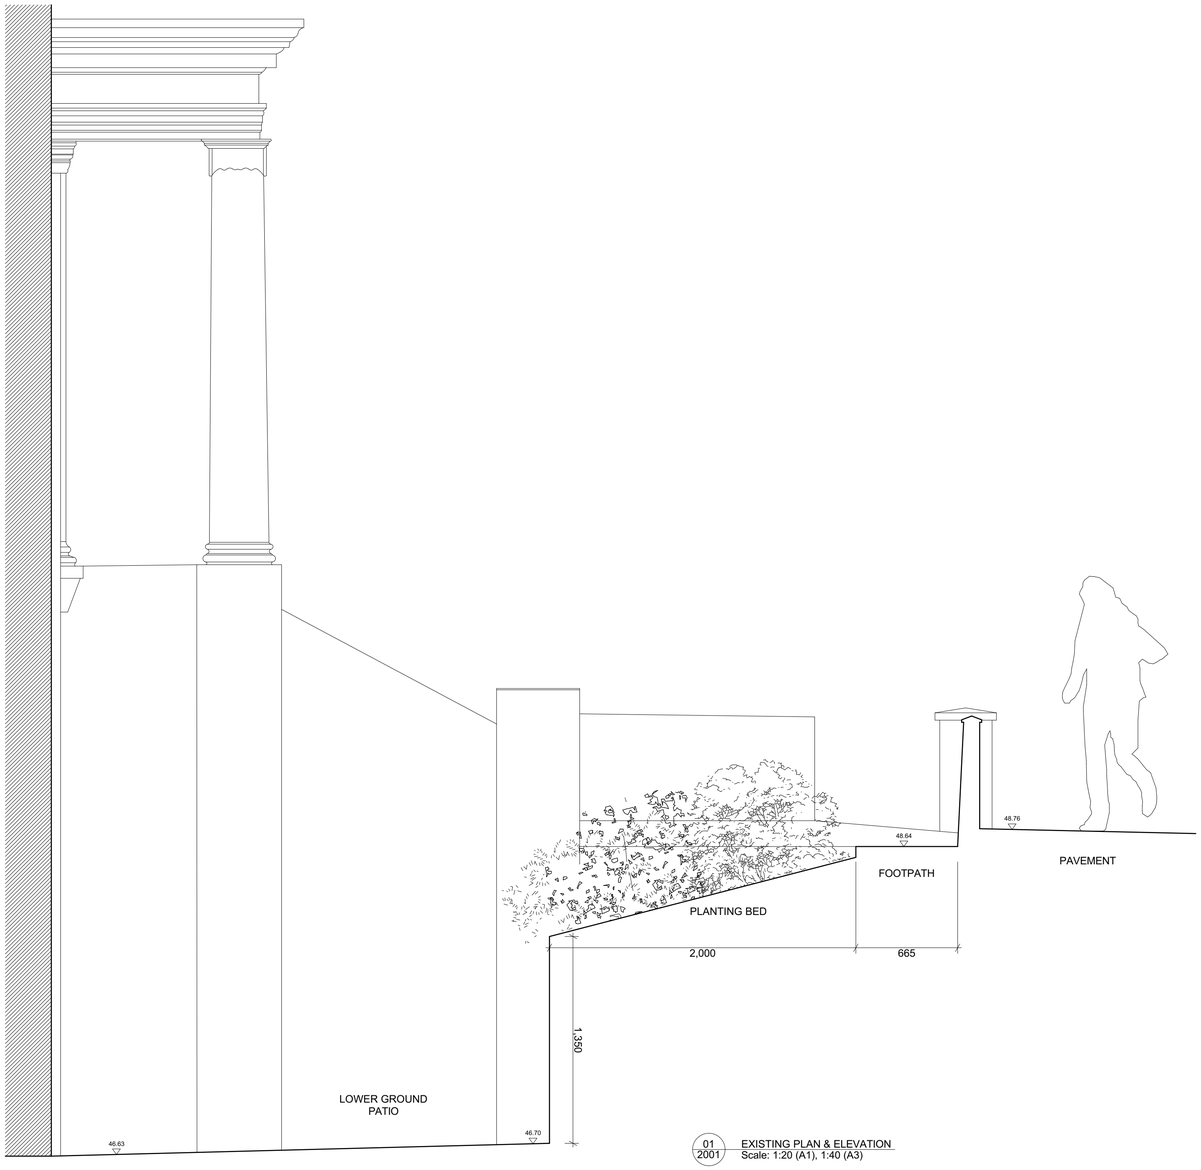

01 2001 EXISTING PLAN & ELEVATION
Scale: 1:20 (A1), 1:40 (A3)

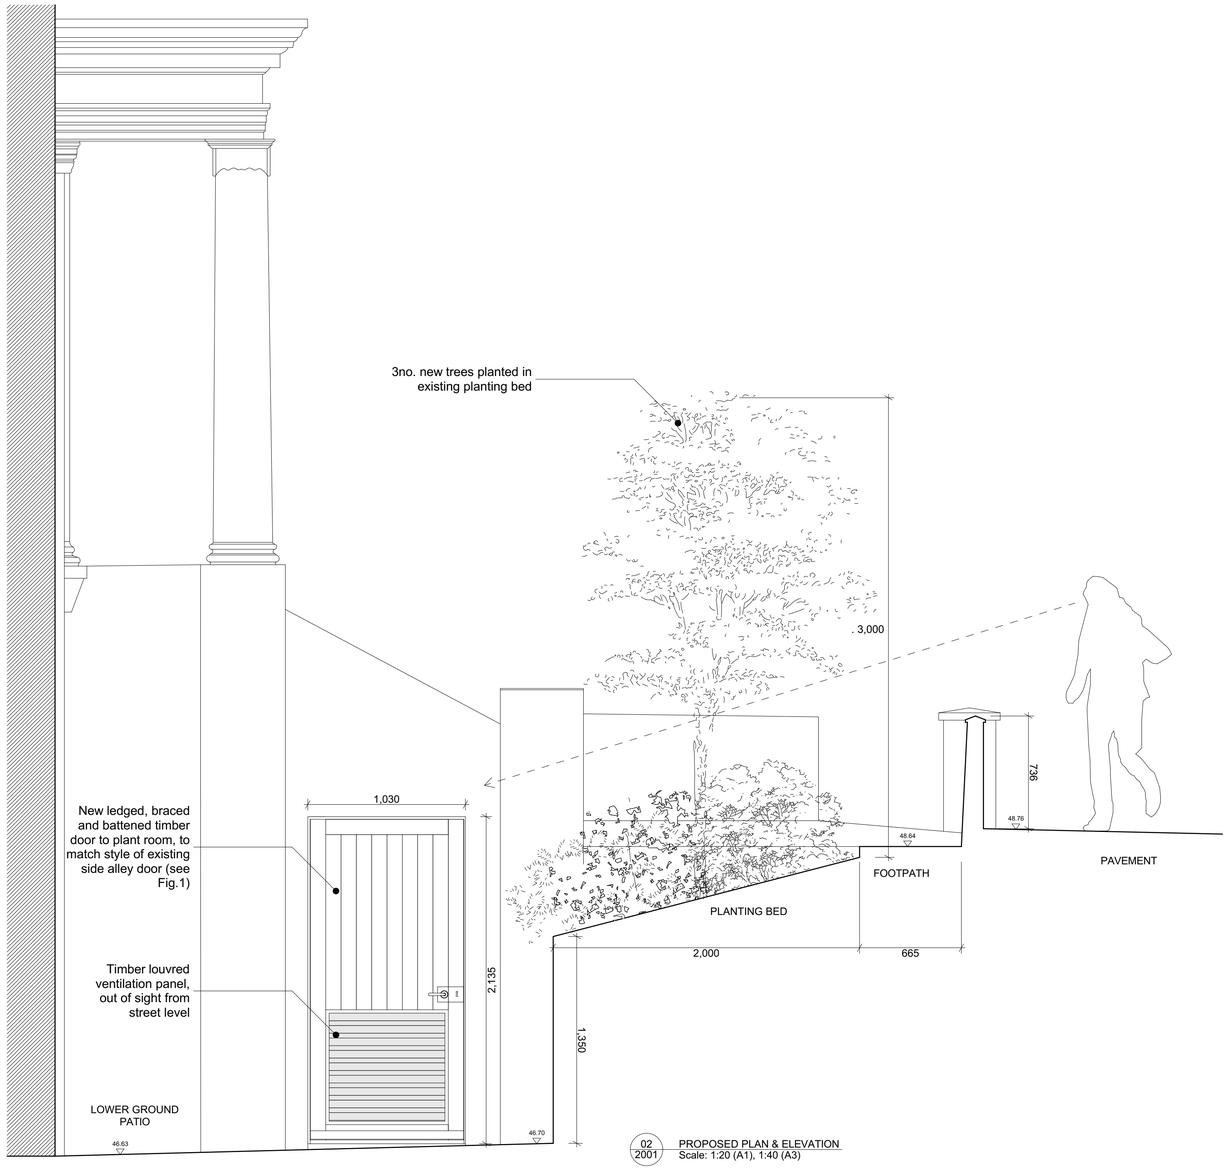

02 2001 PROPOSED PLAN & ELEVATION
Scale: 1:20 (A1), 1:40 (A3)

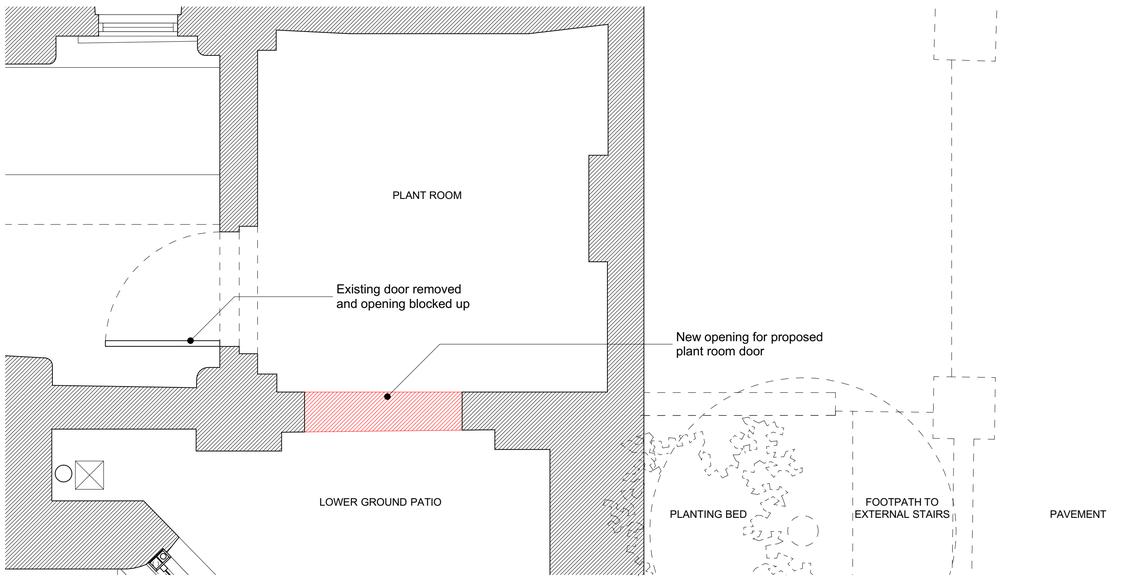

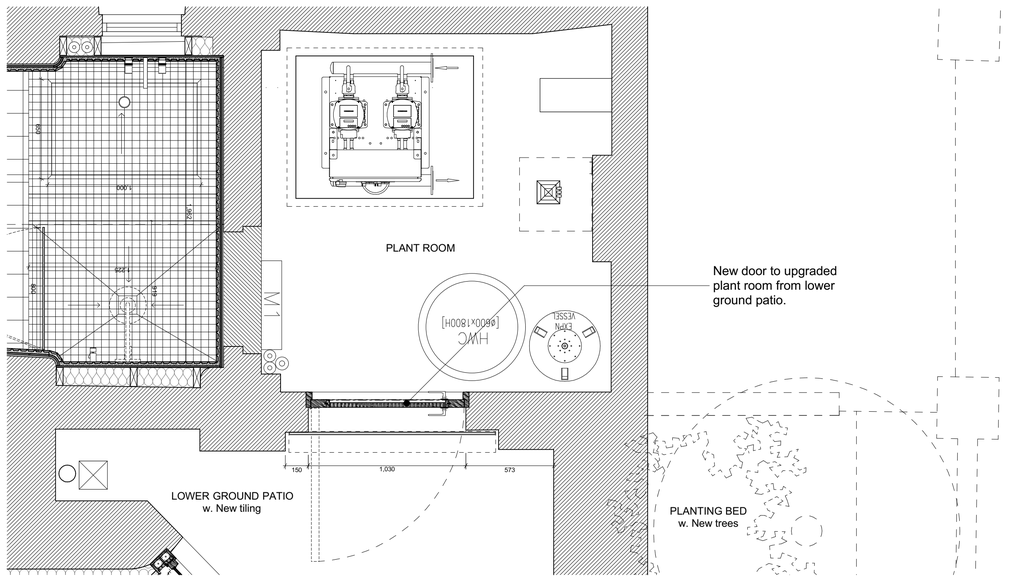

Rev	Date	Description

Hayatsu Architects
Unit 101, Sugarhouse Studios
19 Collet Road
London SE16 4DJ
t +44(0)7766332206

takeshi@hayatsuarchitects.com
www.hayatsuarchitects.com

PROJECT: 19 Belsize Square

NUMBER: 045

TITLE: Lower Ground Patio / Plant Room door

STATUS: PLANNING

DATE: 26/10/2021 SCALE: 1:20 (A1) 1:40 (A3)

REV: NUMBER: 2001

DO NOT SCALE FROM THIS DRAWING. ALL DIMENSIONS ARE TO BE CHECKED ON SITE. THIS DRAWING IS TO BE READ IN CONJUNCTION WITH ALL CONSULTANTS INFORMATION.

DRAWN: WH CHECKED: TH