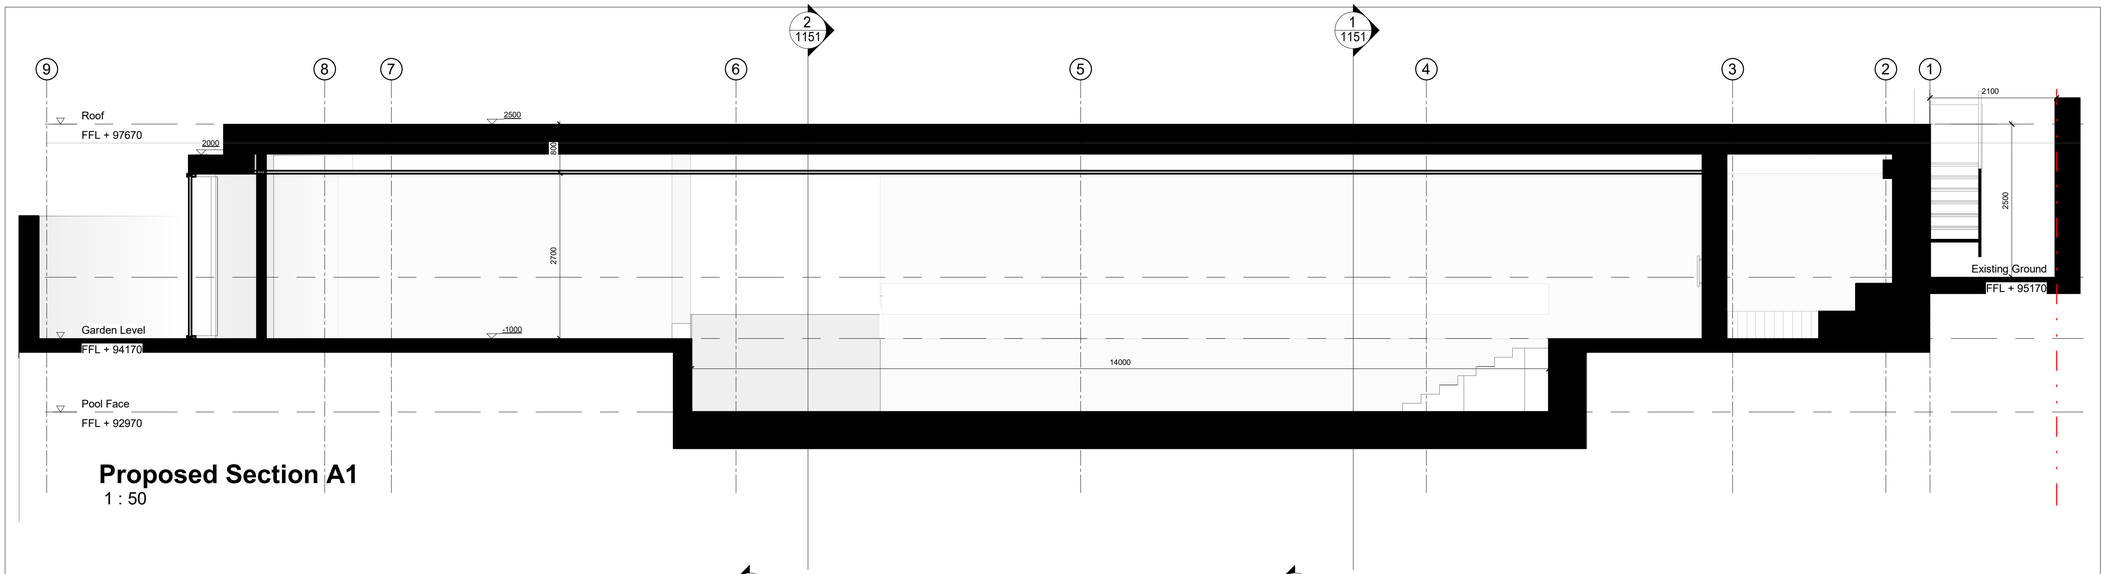

Proposed Section A1
1 : 50

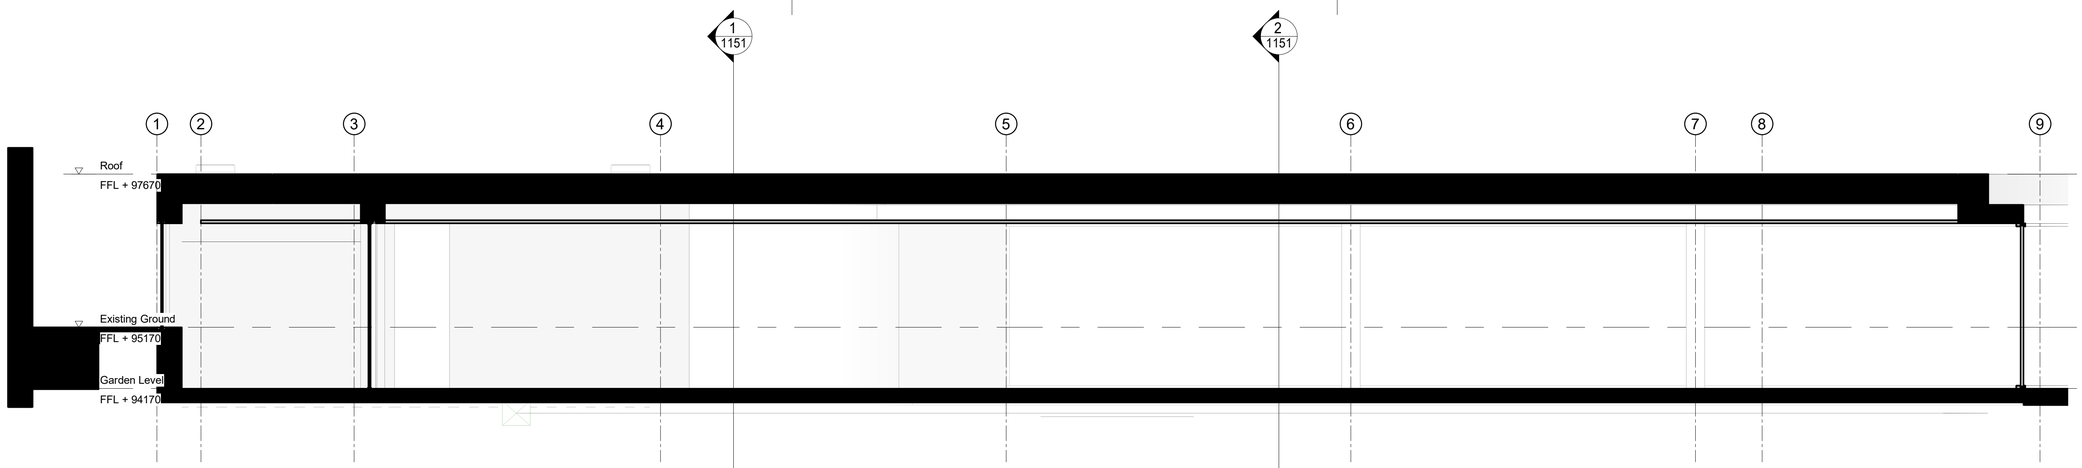

Proposed Section A2
1 : 50

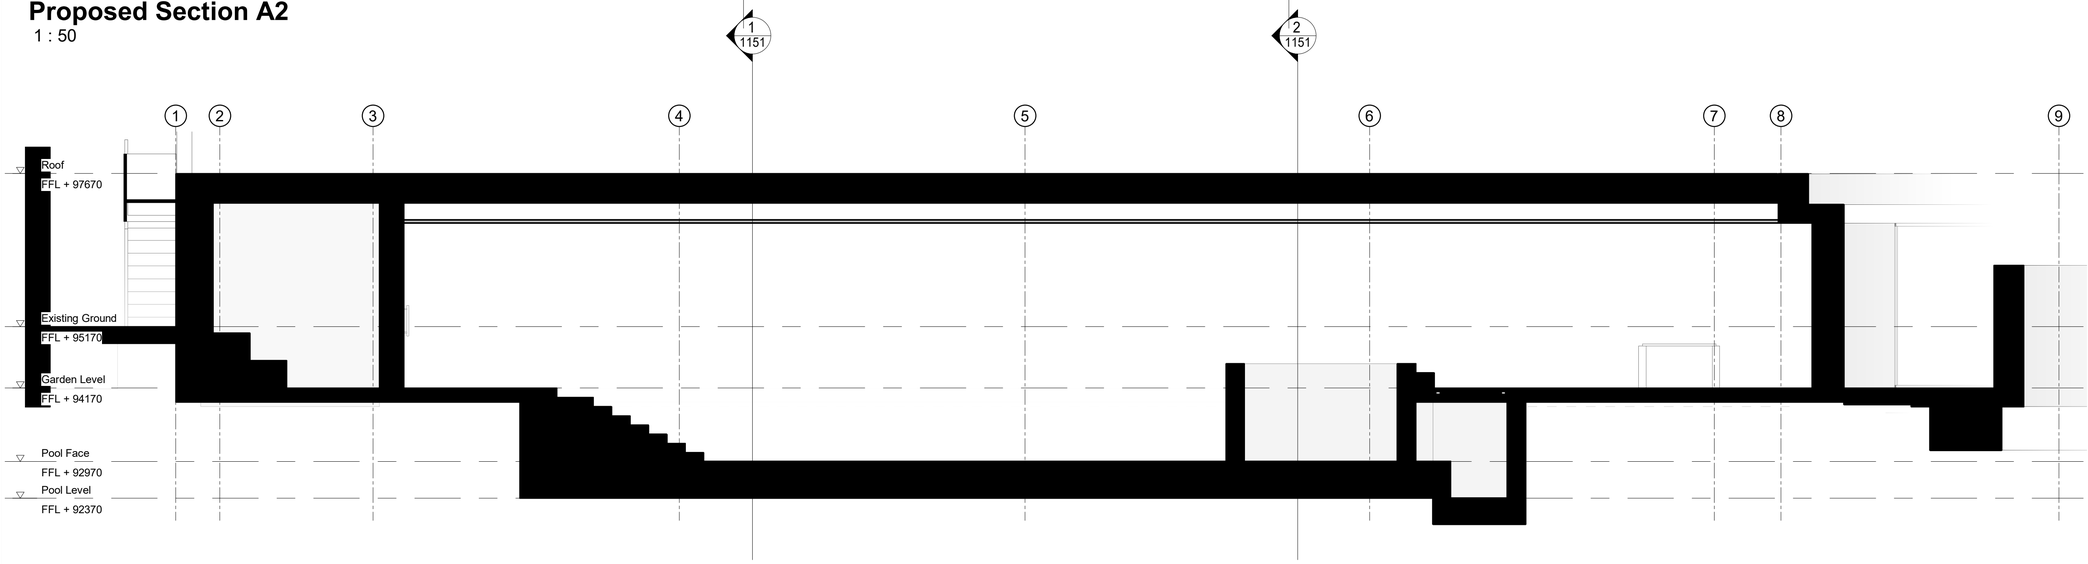

Proposed Section A3
1 : 50

Note: Revision clouds colours

Denotes 'changed / Revised' information
Denotes 'On hold / In abeyance' information

PRINT IN COLOUR

0 2.50m 5.0m

Project Stage
[3] Spatial Coordination

Client
MY Construction

Project
59 RDG

Title
Proposed Sections A

REV	DATE	PURPOSE	BY
3-00	04.10.2021	GA's update	
3-01	15.10.2021	GA's Update	MH
3-02	22.10.2021	GA's Update for Planning	MH
3-03	28.10.2021	GA's update for Planning	MH
3-04	01.11.2021	GA's Update for Planning	MH

Drawing No.
59 RDG-1150

Rev.
3-04

Project No.
126

Scale **1 : 50 @ A1** **1 : 100 @ A3**

Drawn **MH**

Checked **MH**

Date **04/10/2021**

Do not scale from this drawing. All dimensions should be checked and confirmed on site before the commencement of work. All discrepancies must be reported. Subcontractors must verify all dimensions on site before making a shop drawing or commencing manufacturing.
This drawing is subject to copyright. ©

eLca
28 Navarino Rd.
London, UK. E81AD
T +44 (0)7848 168101
E studio@elca.works