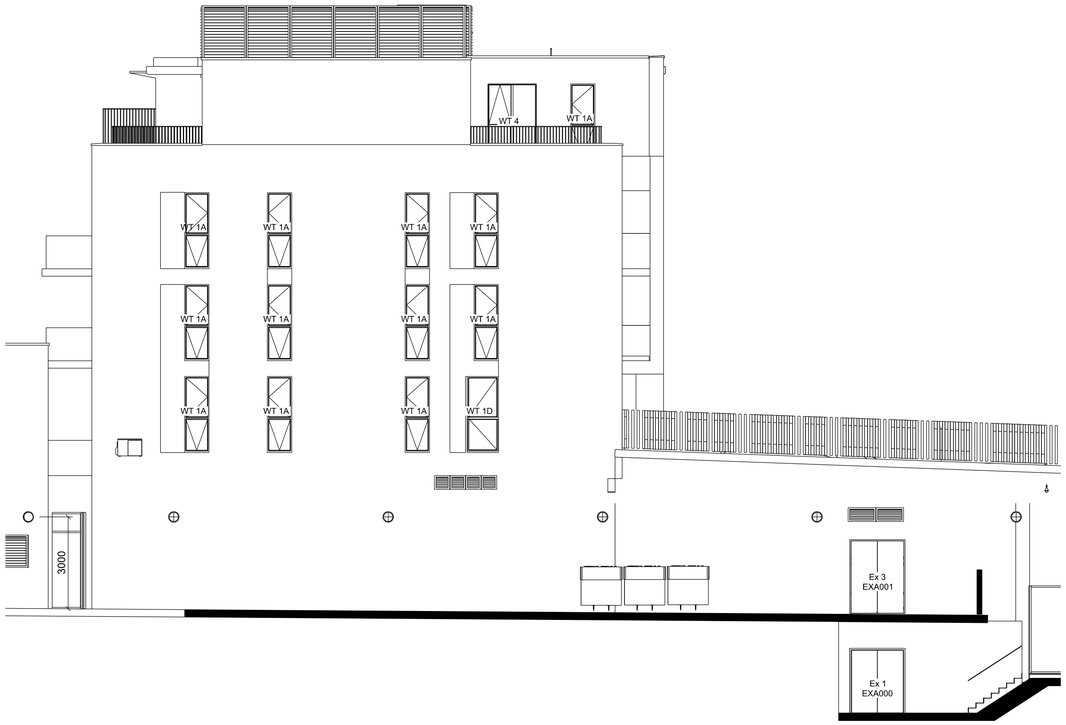


1 - Block A North
Scale 1:200 at A3

2 - Block A East
Scale 1:200 at A3

3 - Block A South
Scale 1:200 at A3

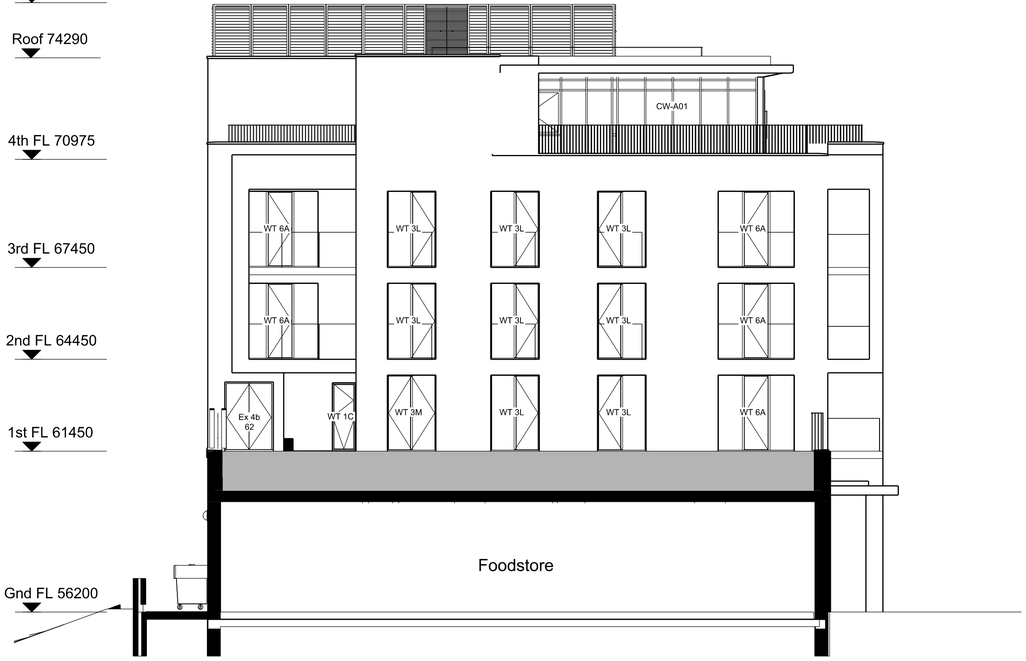


4 - Block A West
Scale 1:200 at A3

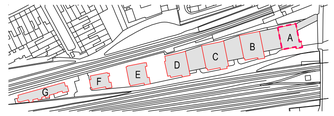


West Hampstead Square - Key Plan
NTS

BUILDING A (HARDY BUILDING)

1000 3000 7000 9000

FOR PLANNING APPROVAL

**COMMON GROUND WORKSHOP**

COPYRIGHT AND NOTES
DO NOT SCALE FRAM THIS DRAWING. ALL DIMENSIONS TO BE VERIFIED ON SITE BY CONTRACTOR PRIOR TO COMMENCEMENT OF ANY SHOP DRAWINGS AND ANY WORKS ON SITE. REPORT ALL DISPREPENCIES TO THE ARCHITECT IMMEDIATELY.
THIS DRAWING TO BE READ IN CONJUNCTION WITH ALL RELATED ARCHITECT/ ENGINEERS DRAWINGS / DETAILS AND ALLOTHER RELEVANT INFORMATION

**COMMON GROUND WORKSHOP LTD**

The Common E2
53 Old Bethnal Green Rd, London, E2 6QA

T 077 65257123
info@commongroundworkshop.co.uk
www.commongroundworkshop.co.uk

AMENDMENTS

| REV | DATE | DESCRIPTION | BY |
|---|---|---|---|
| A | 27.08.2021 | FOR PLANNING APPROVAL | CC |

CONSULTANT(S)
Project Manager: -
Structural Engineer: -
MEP Services Engineer: -
Planning Consultant: -
Daylight / Sunlight Consultant: -
Cost Consultant: -

ADDITIONAL NOTES:
All dimensions in MM unless otherwise stated.

This drawing is to be read in conjunction with all relevant documents.

This drawing is to be read in conjunction with all Engineer's drawings. Contractor to provide Structural Engineering/ design.

Do not scale from theis drawing.

Report any errors, contradtions, & omissions to the architect as soon as possible.

This drawing is issued in DWG format; this is an uncontrolled version issued to enable the recipient to prepare their own drawings for which they are solely responsible. It is based on background information current at the time of issue. No liability is accepted for any such alterations or additions to or discrepancies arising out of changes to such background information which occurs after it is issued.

Contractor and Sub-Contractors to to site measure and confirm all dimensions before before fabricating and constructing built elements. Where discrepencies found, Contractor/ Sub-Contractor to Inform Design Team.

CLIENT(S)
WEST HAMPSTEAD SQUARE LLP
C/O BALLYMORE ASSET MANAGEMENT LTD

PROJECT
WEST HAMPSTEAD SQUARE - DECKING REPLACEMENT

DRAWING TITLE(S)
EXISTING BLOCK A (HARDY BUILDING) - ELEVATIONS

| SCALE | DRAWN | CHECKED |
|---|---|---|
| 1:200 @A3 | CC | MS |
| PROJECT NUMBER | DATE | |
| CGW-BDR-WHS-0114 | AUG 2021 | |
| DRAWING NUMBER | | REVISION |
| BDR-WHS-PA-A-BA-1021 | | A |