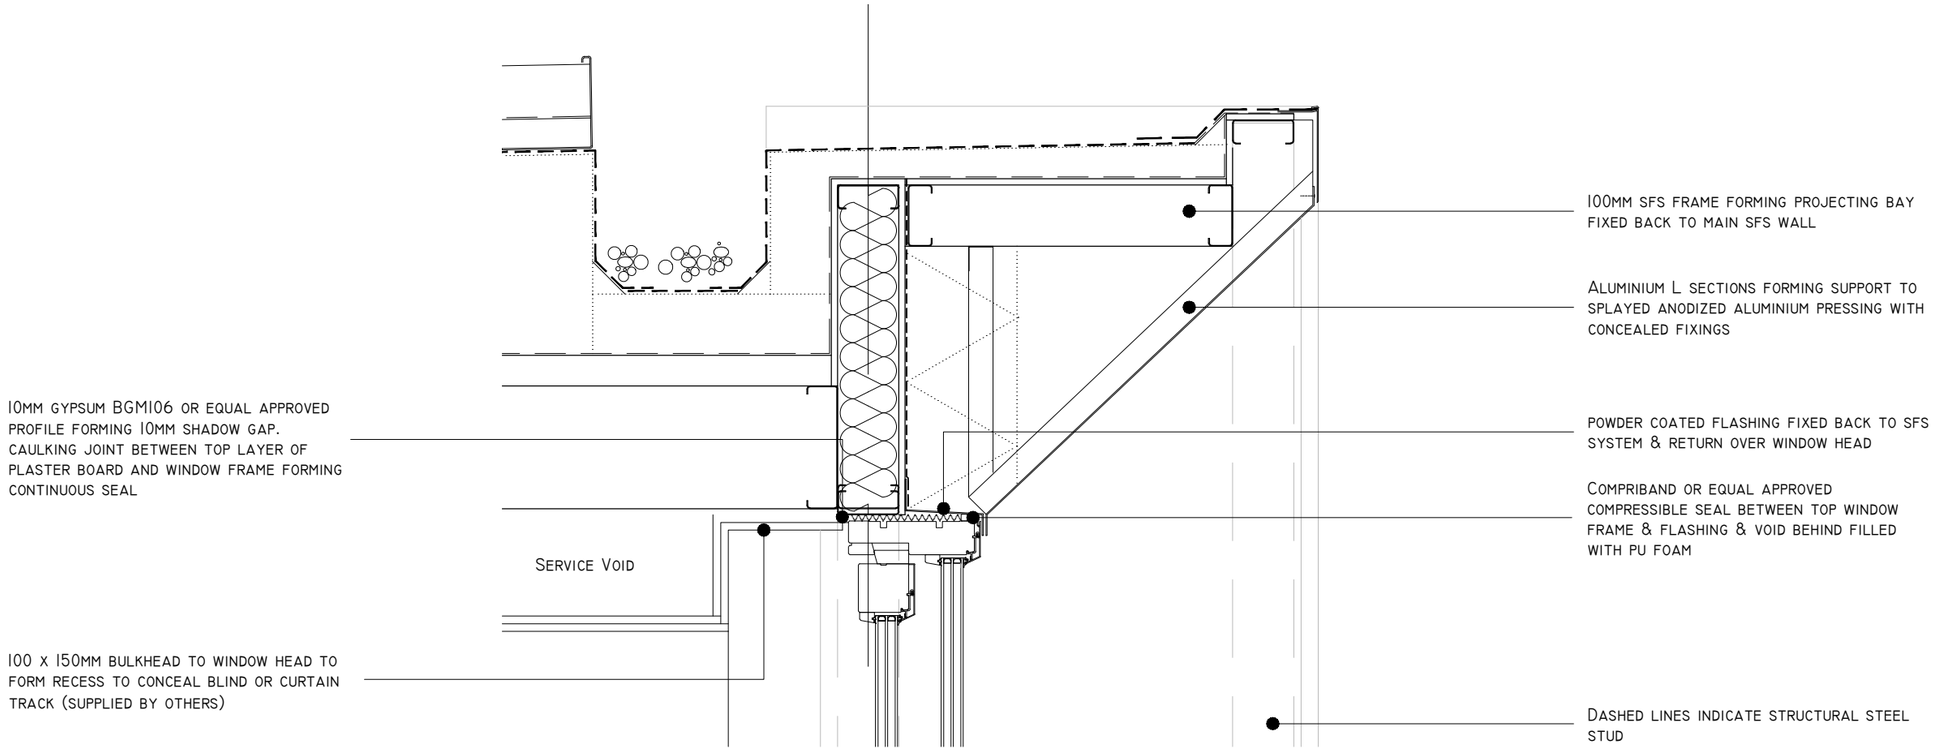

1
453

TYPICAL6TH FLOOR BALCONY HEAD DETAIL

1:5 @A3

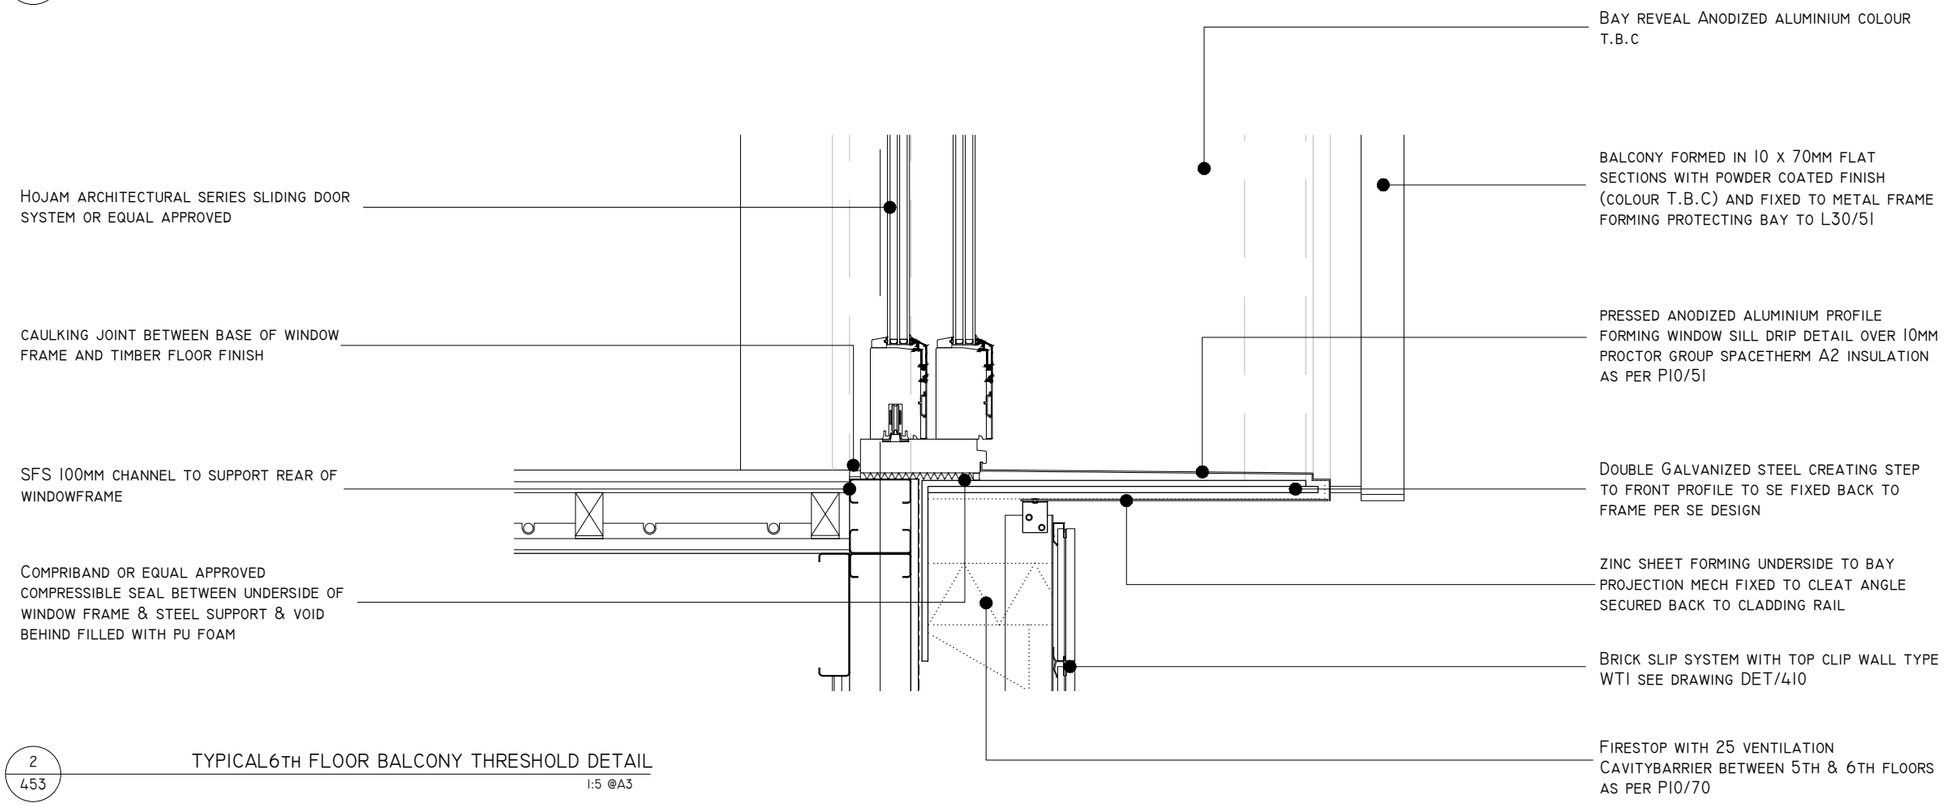

2
453

TYPICAL6TH FLOOR BALCONY THRESHOLD DETAIL

1:5 @A3

REV.	DATE	DESCRIPTION
-	-	-

NOTES:

ECHLIN
THIRD FLOOR
NEWCOMBE HOUSE
45 NOTTING HILL GATE
LONDON W11 3LQ
+44 (0) 20 7349 9610
ECHLINLONDON.COM

CLIENT

Oakley Square Developments Ltd

NOTES:

1. DO NOT SCALE FROM THIS DRAWING - USE FIGURED DIMENSIONS ONLY.
2. TO BE READ IN CONJUNCTION WITH ALL OTHER CONSULTANTS / SPECIALISTS DRAWINGS. REPORT ANY DISCREPANCIES BEFORE AFFECTED WORK COMMENCES.
3. ALL SETTING OUT DIMENSIONS TO BE CHECKED ON SITE BY CONTRACTOR BEFORE WORK COMMENCES. ANY DISCREPANCIES TO BE REPORTED TO THE ARCHITECT © ECHLIN 2015

PROJECT

ST Matthews Lodge, NW1

DRAWING TITLE

6th Floor Balcony Detail

STATUS

TENDER

SCALE	JOB NUMBER	DRAWN BY	CHECKED
1:5 @A3	2115	SC	SC

DRAWING NO	DATE	REV
2115-DET-453	12.04.2021	-