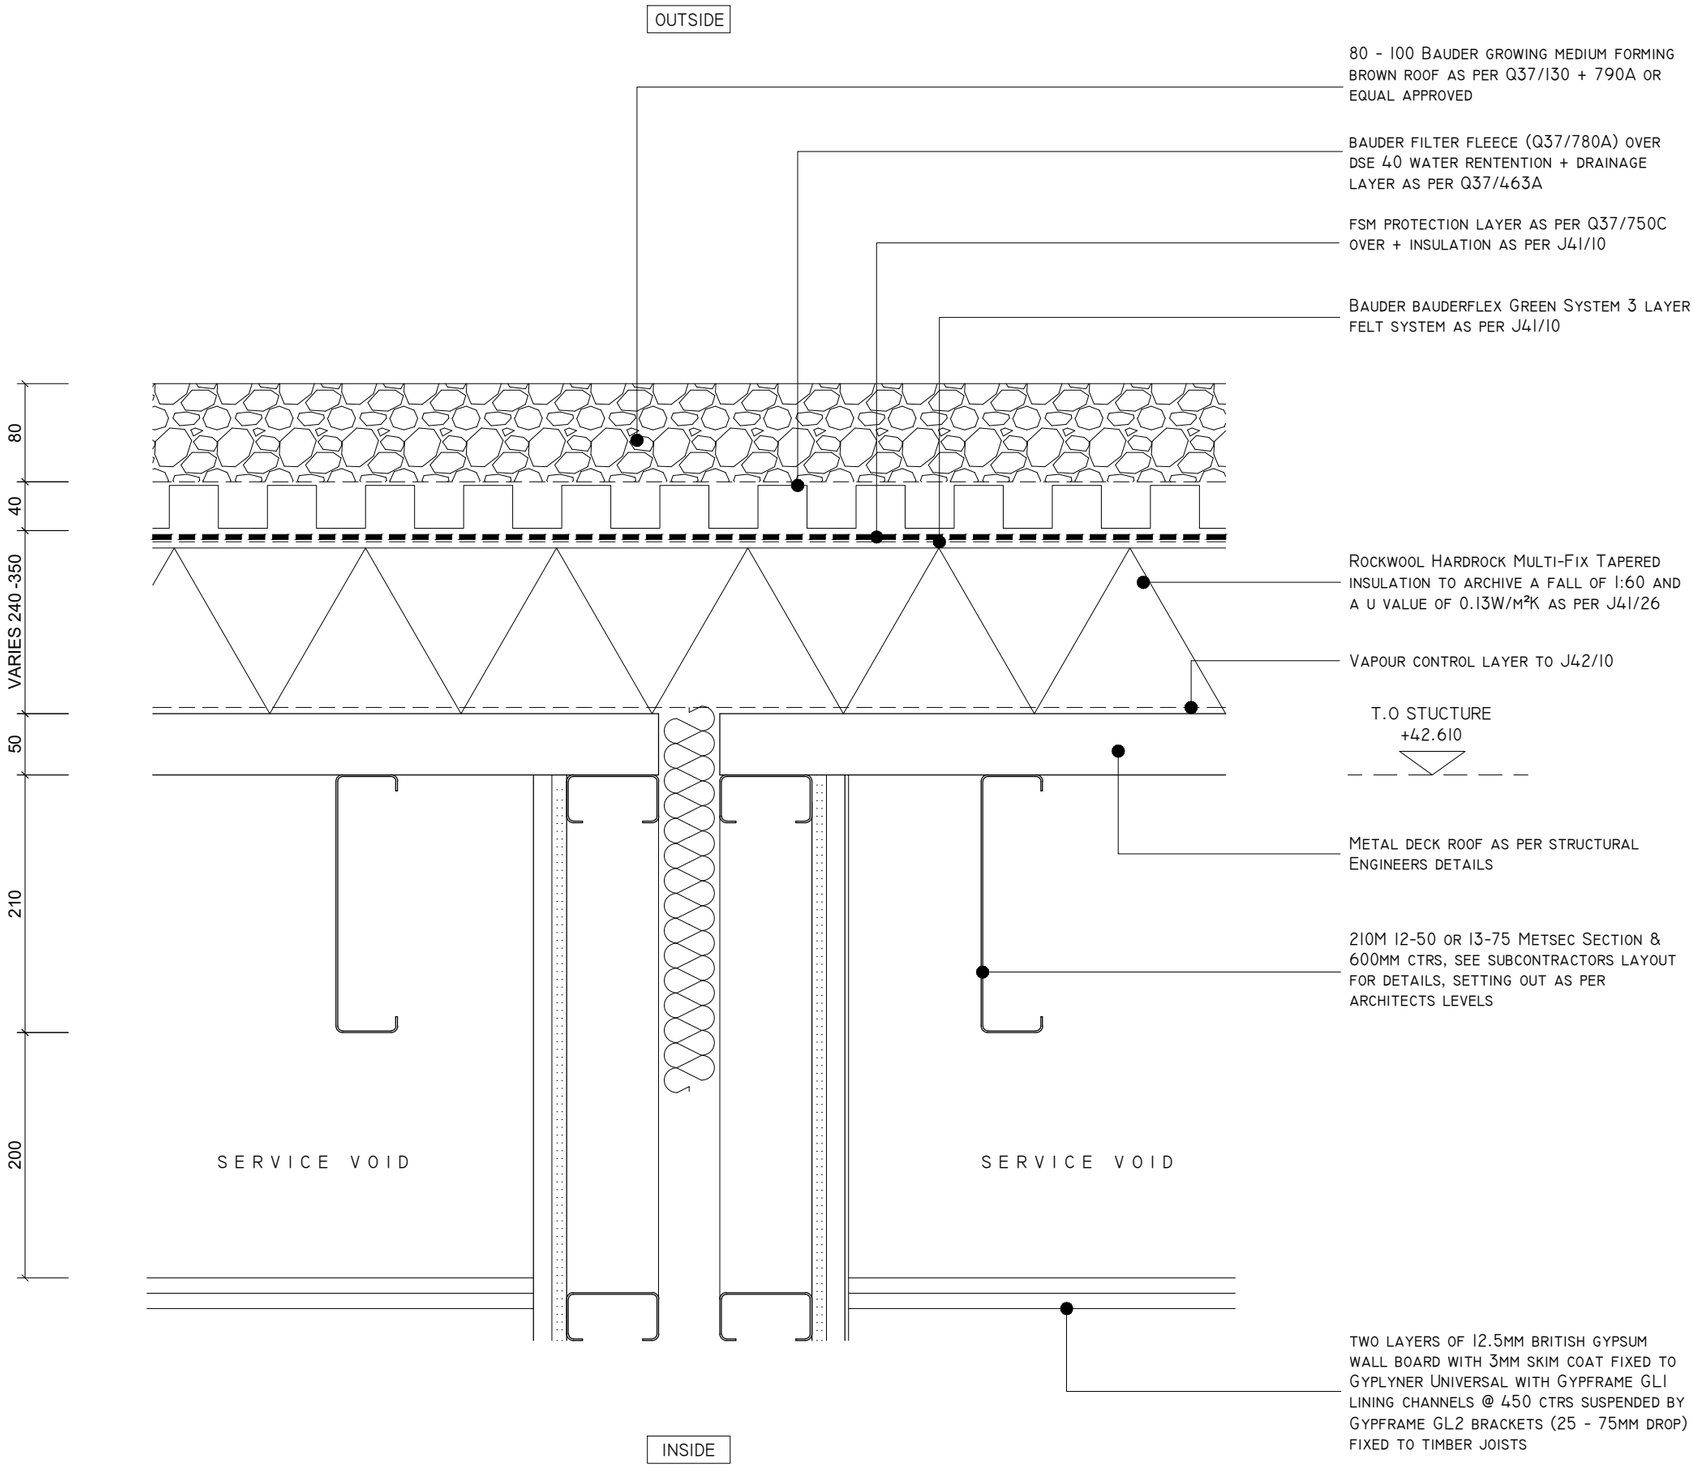

1
420

TYPICAL BROWN ROOF BUILD UP TO MAIN ROOF (RT1)
1:5 @A3

TARGET U VALUE: 0.13W/M²K

REV.	DATE	DESCRIPTION
-	-	-

NOTES:

ECHLIN
THIRD FLOOR
NEWCOMBE HOUSE
45 NOTTING HILL GATE
LONDON W11 3LQ
+44 (0) 20 7349 9610
ECHLINLONDON.COM

CLIENT
Oakley Square Developments Ltd

NOTES:
1. DO NOT SCALE FROM THIS DRAWING - USE FIGURED DIMENSIONS ONLY
2. TO BE READ IN CONJUNCTION WITH ALL OTHER CONSULTANTS / SPECIALISTS DRAWINGS. REPORT ANY DISCREPANCIES BEFORE AFFECTED WORK COMMENCES
3. ALL SETTING OUT DIMENSIONS TO BE CHECKED ON SITE BY CONTRACTOR BEFORE WORK COMMENCES. ANY DISCREPANCIES TO BE REPORTED TO THE ARCHITECT © ECHLIN 2015

PROJECT
ST Matthews Lodge, NW1

DRAWING TITLE
Typical Brown Roof Build Up (RT1)

STATUS
TENDER

SCALE	JOB NUMBER	DRAWN BY	CHECKED
1:5 @A3	2115	SC	SC

DRAWING NO	DATE	REV
2115-DET-420	12.02.2021	-