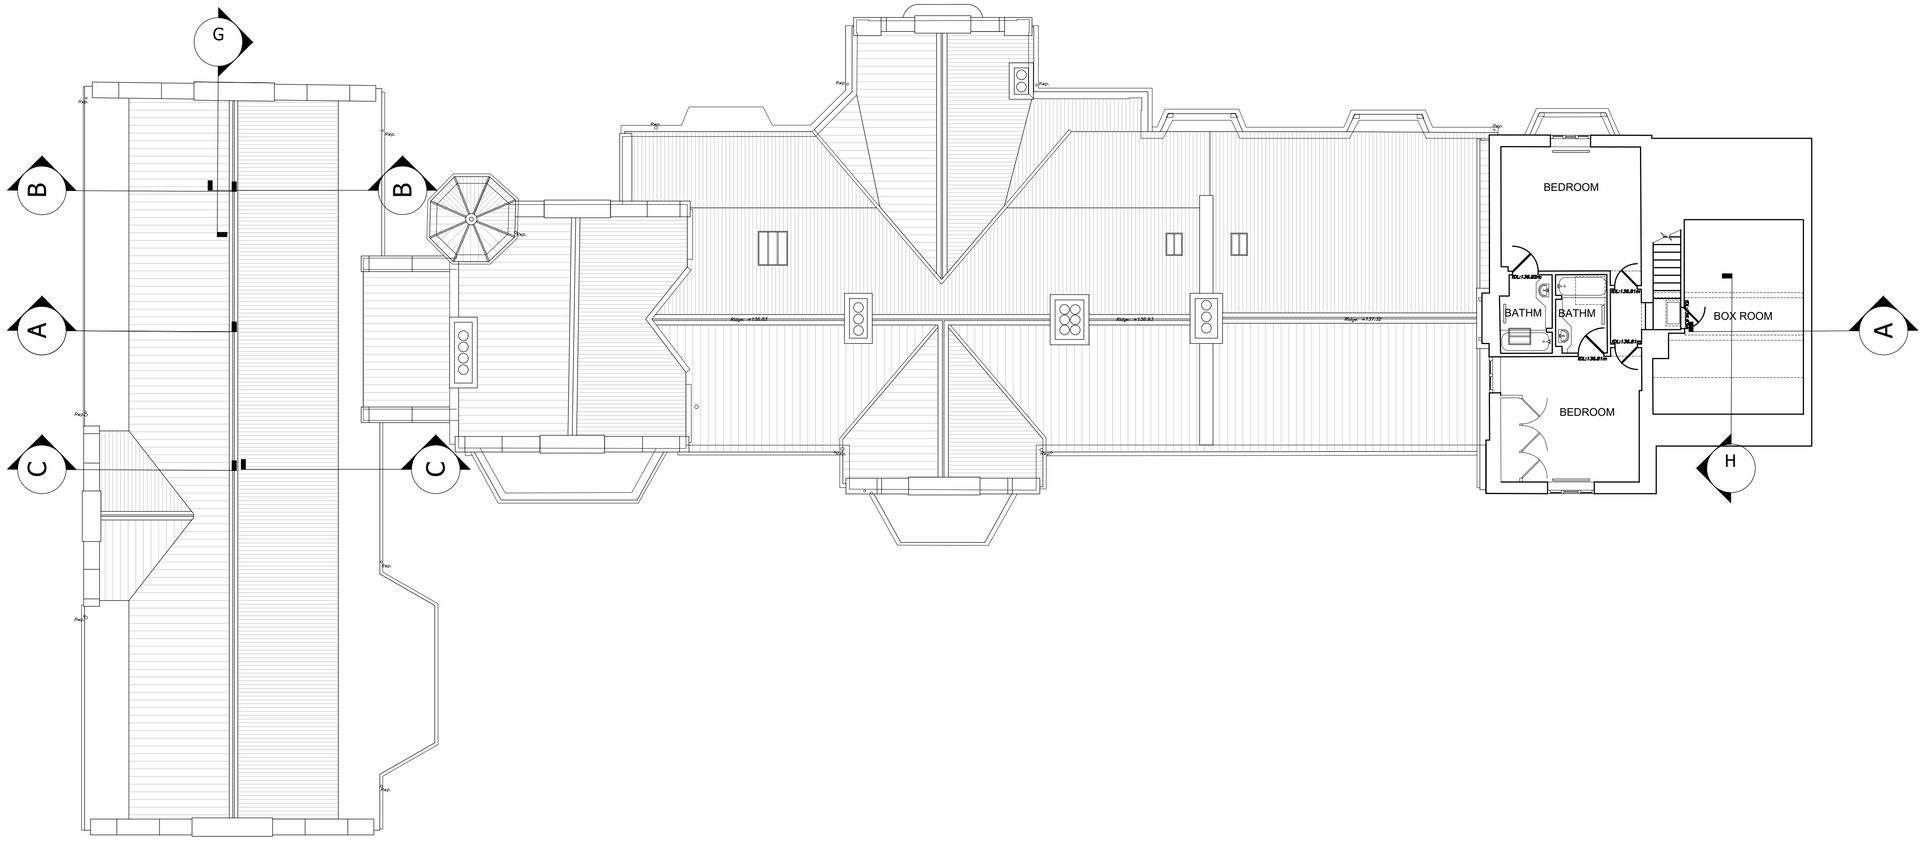

General Notes:

Report all errors, omissions and discrepancies.

Verify all dimensions on site before commencing any work on site or preparing any shop drawings.

All materials, components and workmanship are to comply with the relevant British Standards, Codes of Practice and appropriate manufacturers' recommendations that from time to time shall apply.

this drawing and design remains the property of SIAW and may not be reproduced in any way without prior consent.

NOTES

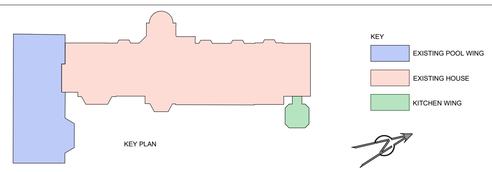

KEY

- EXISTING POOL WING
- EXISTING HOUSE
- KITCHEN WING

1:100 0 1 2 3 4 5

Rev	Date	Initials	REVISION

PROJECT
THE ELMS
COLUMBAS DRIVE
SPANIARDS ROAD, LONDON NW3 7JD

CLIENT

DRAWING TITLE EXISTING SECOND FLOOR LAYOUT

STATUS	DRAWING NUMBER			REVISION
PLANNING	TE21-A-103			
SCALE	SIZE	DRAWN	CHECKED	DATE
1:100	A1	DM	BH	29.09.21

S. ILAN ARCHITECTURAL WORKSHOP
Winston House,1st Floor,359 Regents Park Road, London N3 1DH
T. 020 8346 0628 E. info@siaw.co.uk W. www.siaw.co.uk

PROJECT TITLE THE ELMS