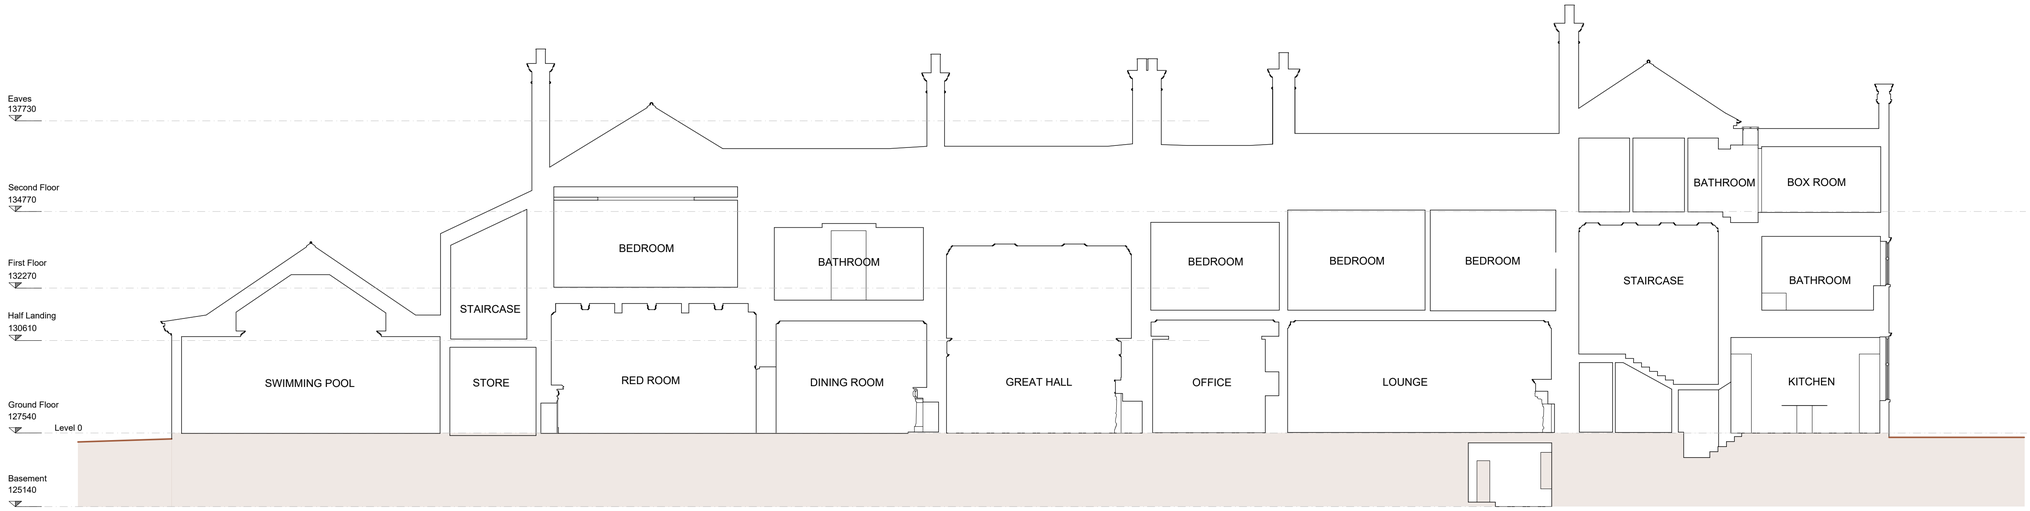

General Notes:

Report all errors, omissions and discrepancies.

Verify all dimensions on site before commencing any work on site or preparing any shop drawings.

All materials, components and workmanship are to comply with the relevant British Standards, Codes of Practice and appropriate manufacturers' recommendations that from time to time shall apply.

this drawing and design remains the property of SIAW and may not be reproduced in any way without prior consent.

NOTES

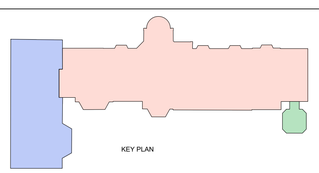

KEY

- EXISTING POOL WING
- EXISTING HOUSE
- KITCHEN WING

1:100 0 1 2 3 4 5

Rev	Date	Initials	REVISION

PROJECT
THE ELMS
COLUMBAS DRIVE
SPANIARDS ROAD, LONDON NW3 7JD

CLIENT
ELMS NOMINEES LIMITED

DRAWING TITLE
EXISTING SECTION A-A

STATUS	DRAWING NUMBER		REVISION
PLANNING	A-107		
SCALE	SIZE	DRAWN / CHECKED	DATE
1:100	A1 SHEET	DM / BH	30.09.21

S. ILAN ARCHITECTURAL WORKSHOP
Winston House,1st Floor,359 Regents Park Road, London N3 1DH
T. 020 8346 0628 E. info@siaw.co.uk W. www.siaw.co.uk

PROJECT TITLE
THE ELMS