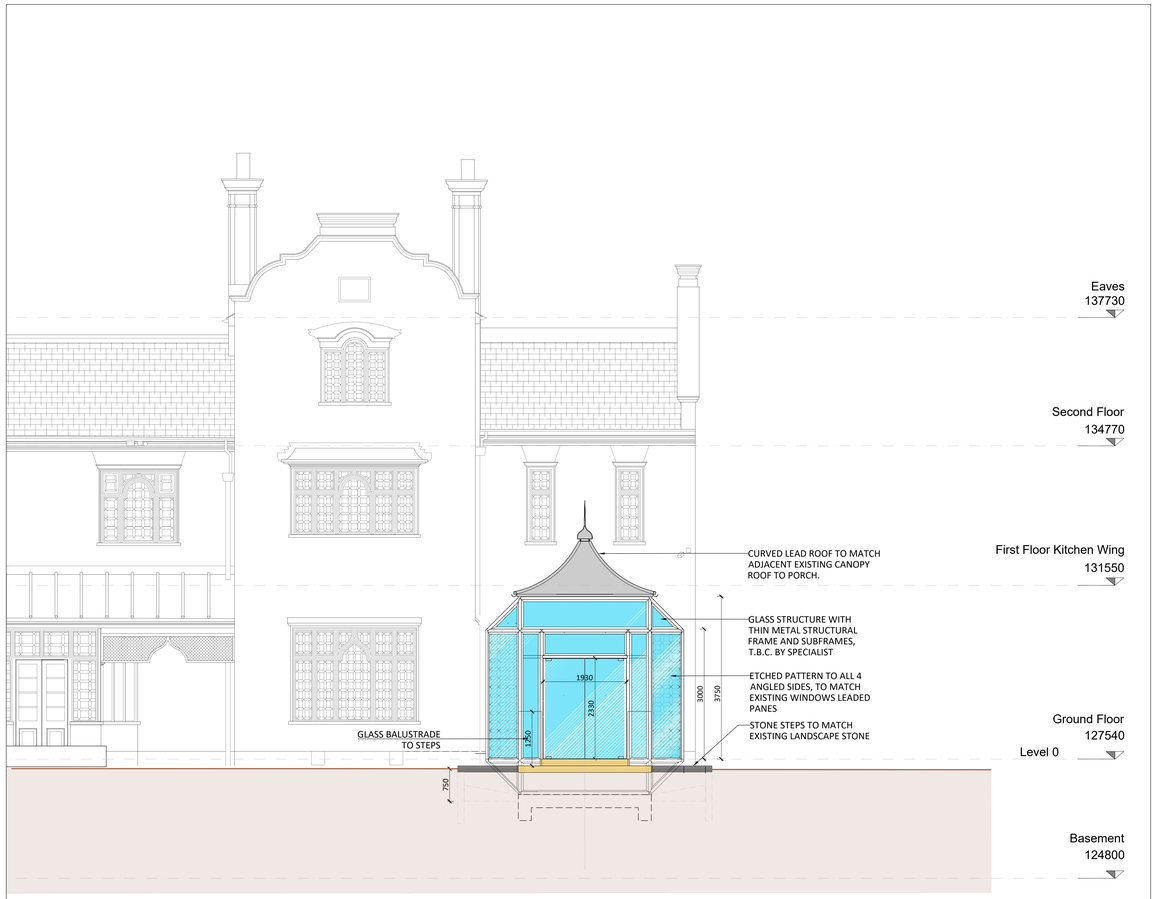

SOUTH-EAST - KITCHEN WING ELEVATION

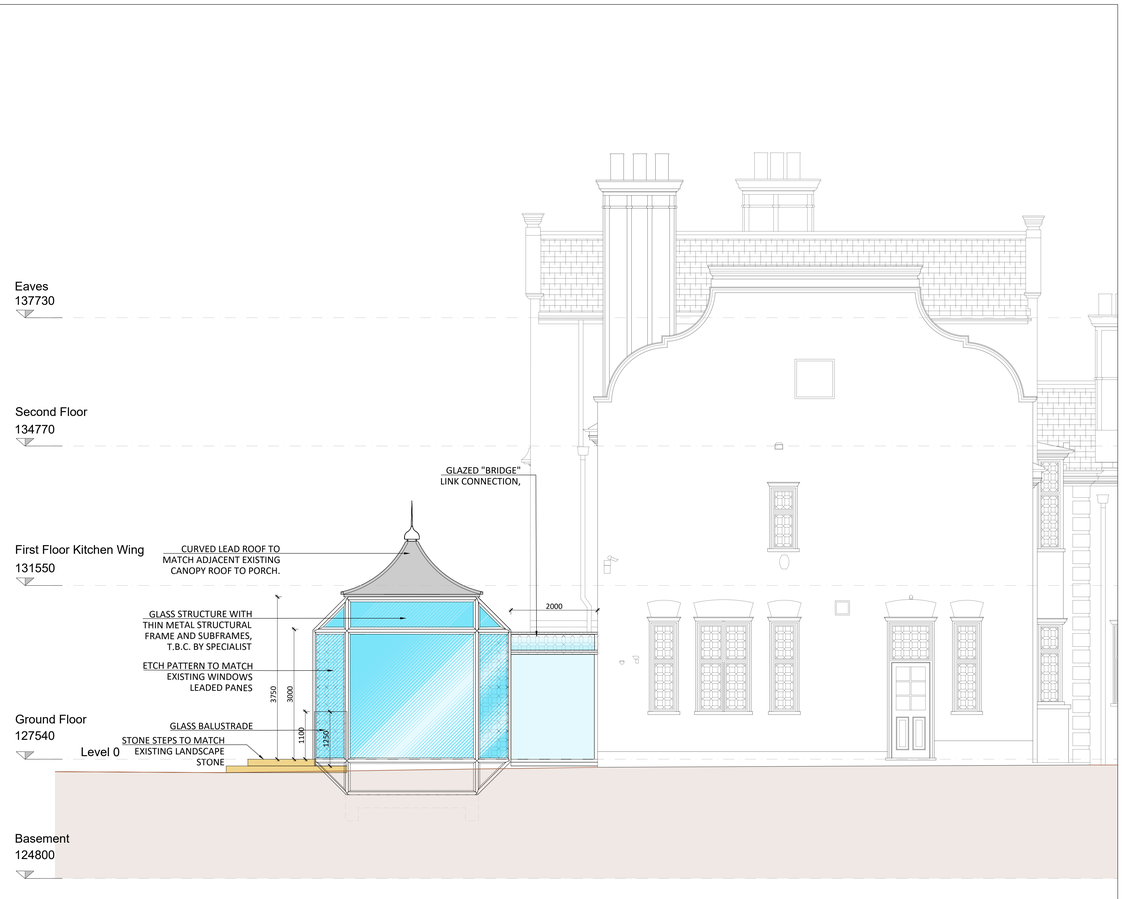

NORTH-EAST- KITCHEN WING ELEVATION

General Notes:

Report all errors, omissions and discrepancies.

Verify all dimensions on site before commencing any work on site or preparing any shop drawings.

All materials, components and workmanship are to comply with the relevant British Standards, Codes of Practice and appropriate manufacturers' recommendations that from time to time shall apply.

this drawing and design remains the property of SIAW and may not be reproduced in any way without prior consent.

NOTES

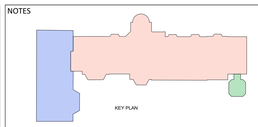

KEY
- EXISTING POOL WING
- EXISTING HOUSE
- KITCHEN WING

0 0.5 1 1.5 2 2.5
1:50

Rev	Date	Initials	REVISION

PROJECT
THE ELMS
COLUMBAS DRIVE
SPANIARDS ROAD, LONDON NW3 7JD

CLIENT
ELMS NOMINEES LIMITED

ZONE	DISCIPLINE: ARCHITECTURE	STATUS: PLANNING
LEVEL	DRAWING NUMBER: A-704	REVISION
CAD FILE	XREF FILE	
JOB NO.: TE21	CI/SfB	
DRAWING TITLE: PROPOSED KITCHEN WING ELEVATIONS		
SCALE: 1:50	DATE: 05/10/2021	DRAWN: DM / CHECKED: BH

AD SHEET

S. ILAN ARCHITECTURAL WORKSHOP
Winston House, 359 Regents Park Road, London, N3 1DH
T. 020 8346 0628 E. info@siaw.co.uk W. www.siaw.co.uk

PROJECT TITLE: THE ELMS