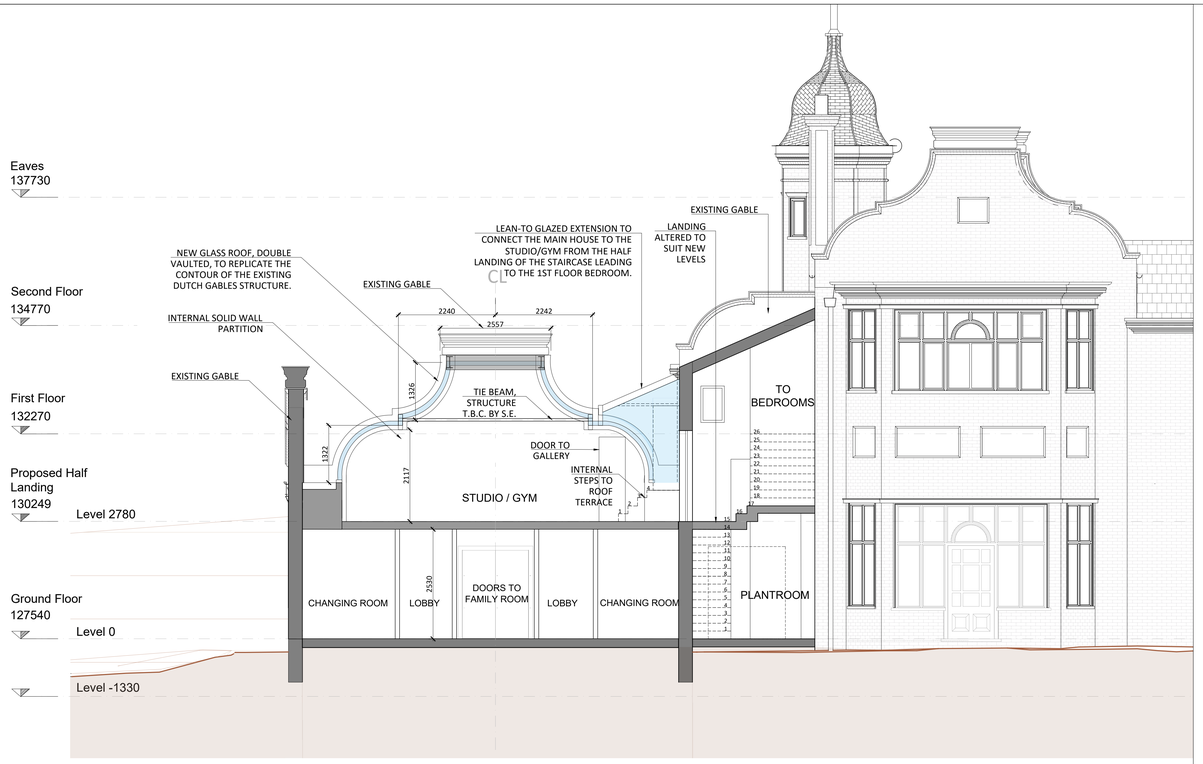

CROSS SECTION A-A THROUGH THE STUDIO

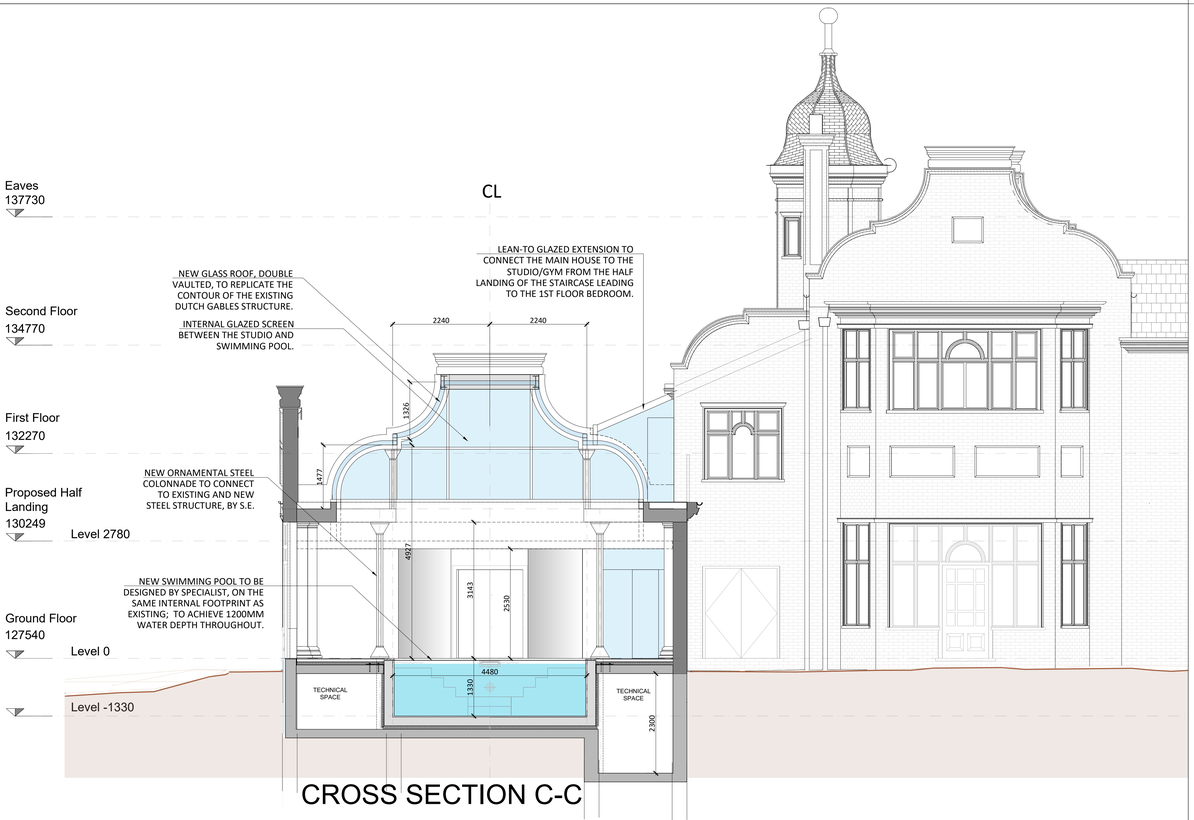

CROSS SECTION C-C

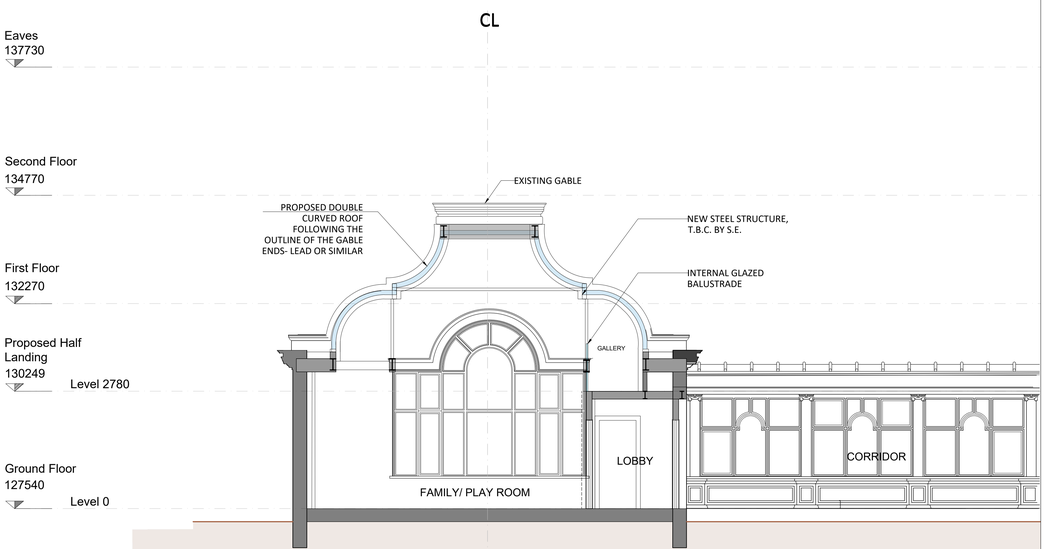

CROSS SECTION B-B THROUGH THE PLAYROOM

General Notes:

Report all errors, omissions and discrepancies.

Verify all dimensions on site before commencing any work on site or preparing any shop drawings.

All materials, components and workmanship are to comply with the relevant British Standards, Codes of Practice and appropriate manufacturers' recommendations that from time to time shall apply.

this drawing and design remains the property of SIAW and may not be reproduced in any way without prior consent.

NOTES

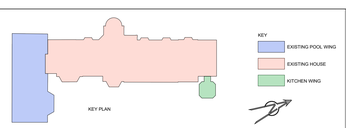

KEY
EXISTING POOL WING
EXISTING HOUSE
KITCHEN WING

0 0.5 1 1.5 2 2.5
1:50

No	Date	Initial	REVISION

PROJECT
THE ELMS
COLUMBAS DRIVE
SPANIARDS ROAD, LONDON NW3 7JD

CLIENT
ELMS NOMINEES LIMITED

ZONE	DISCIPLINE: ARCHITECTURE	STATUS: PLANNING
LEVEL	DRAWING NUMBER: A-802	REVISION
CAD FILE	XREF FILE	
JOB NO. TE21	C/SFB	
DRAWING TITLE: PROPOSED CROSS SECTIONS POOL WING		
SCALE: 1:50	DATE: 05/10/2021	DRAWN: DMM / CHECKED: BH

A0 SHEET

S. ILAN ARCHITECTURAL WORKSHOP
Winston House, 359 Regents Park Road, London, N3 1DH
T. 020 8346 0628 E. info@siaw.co.uk W. www.siaw.co.uk

PROJECT TITLE: THE ELMS