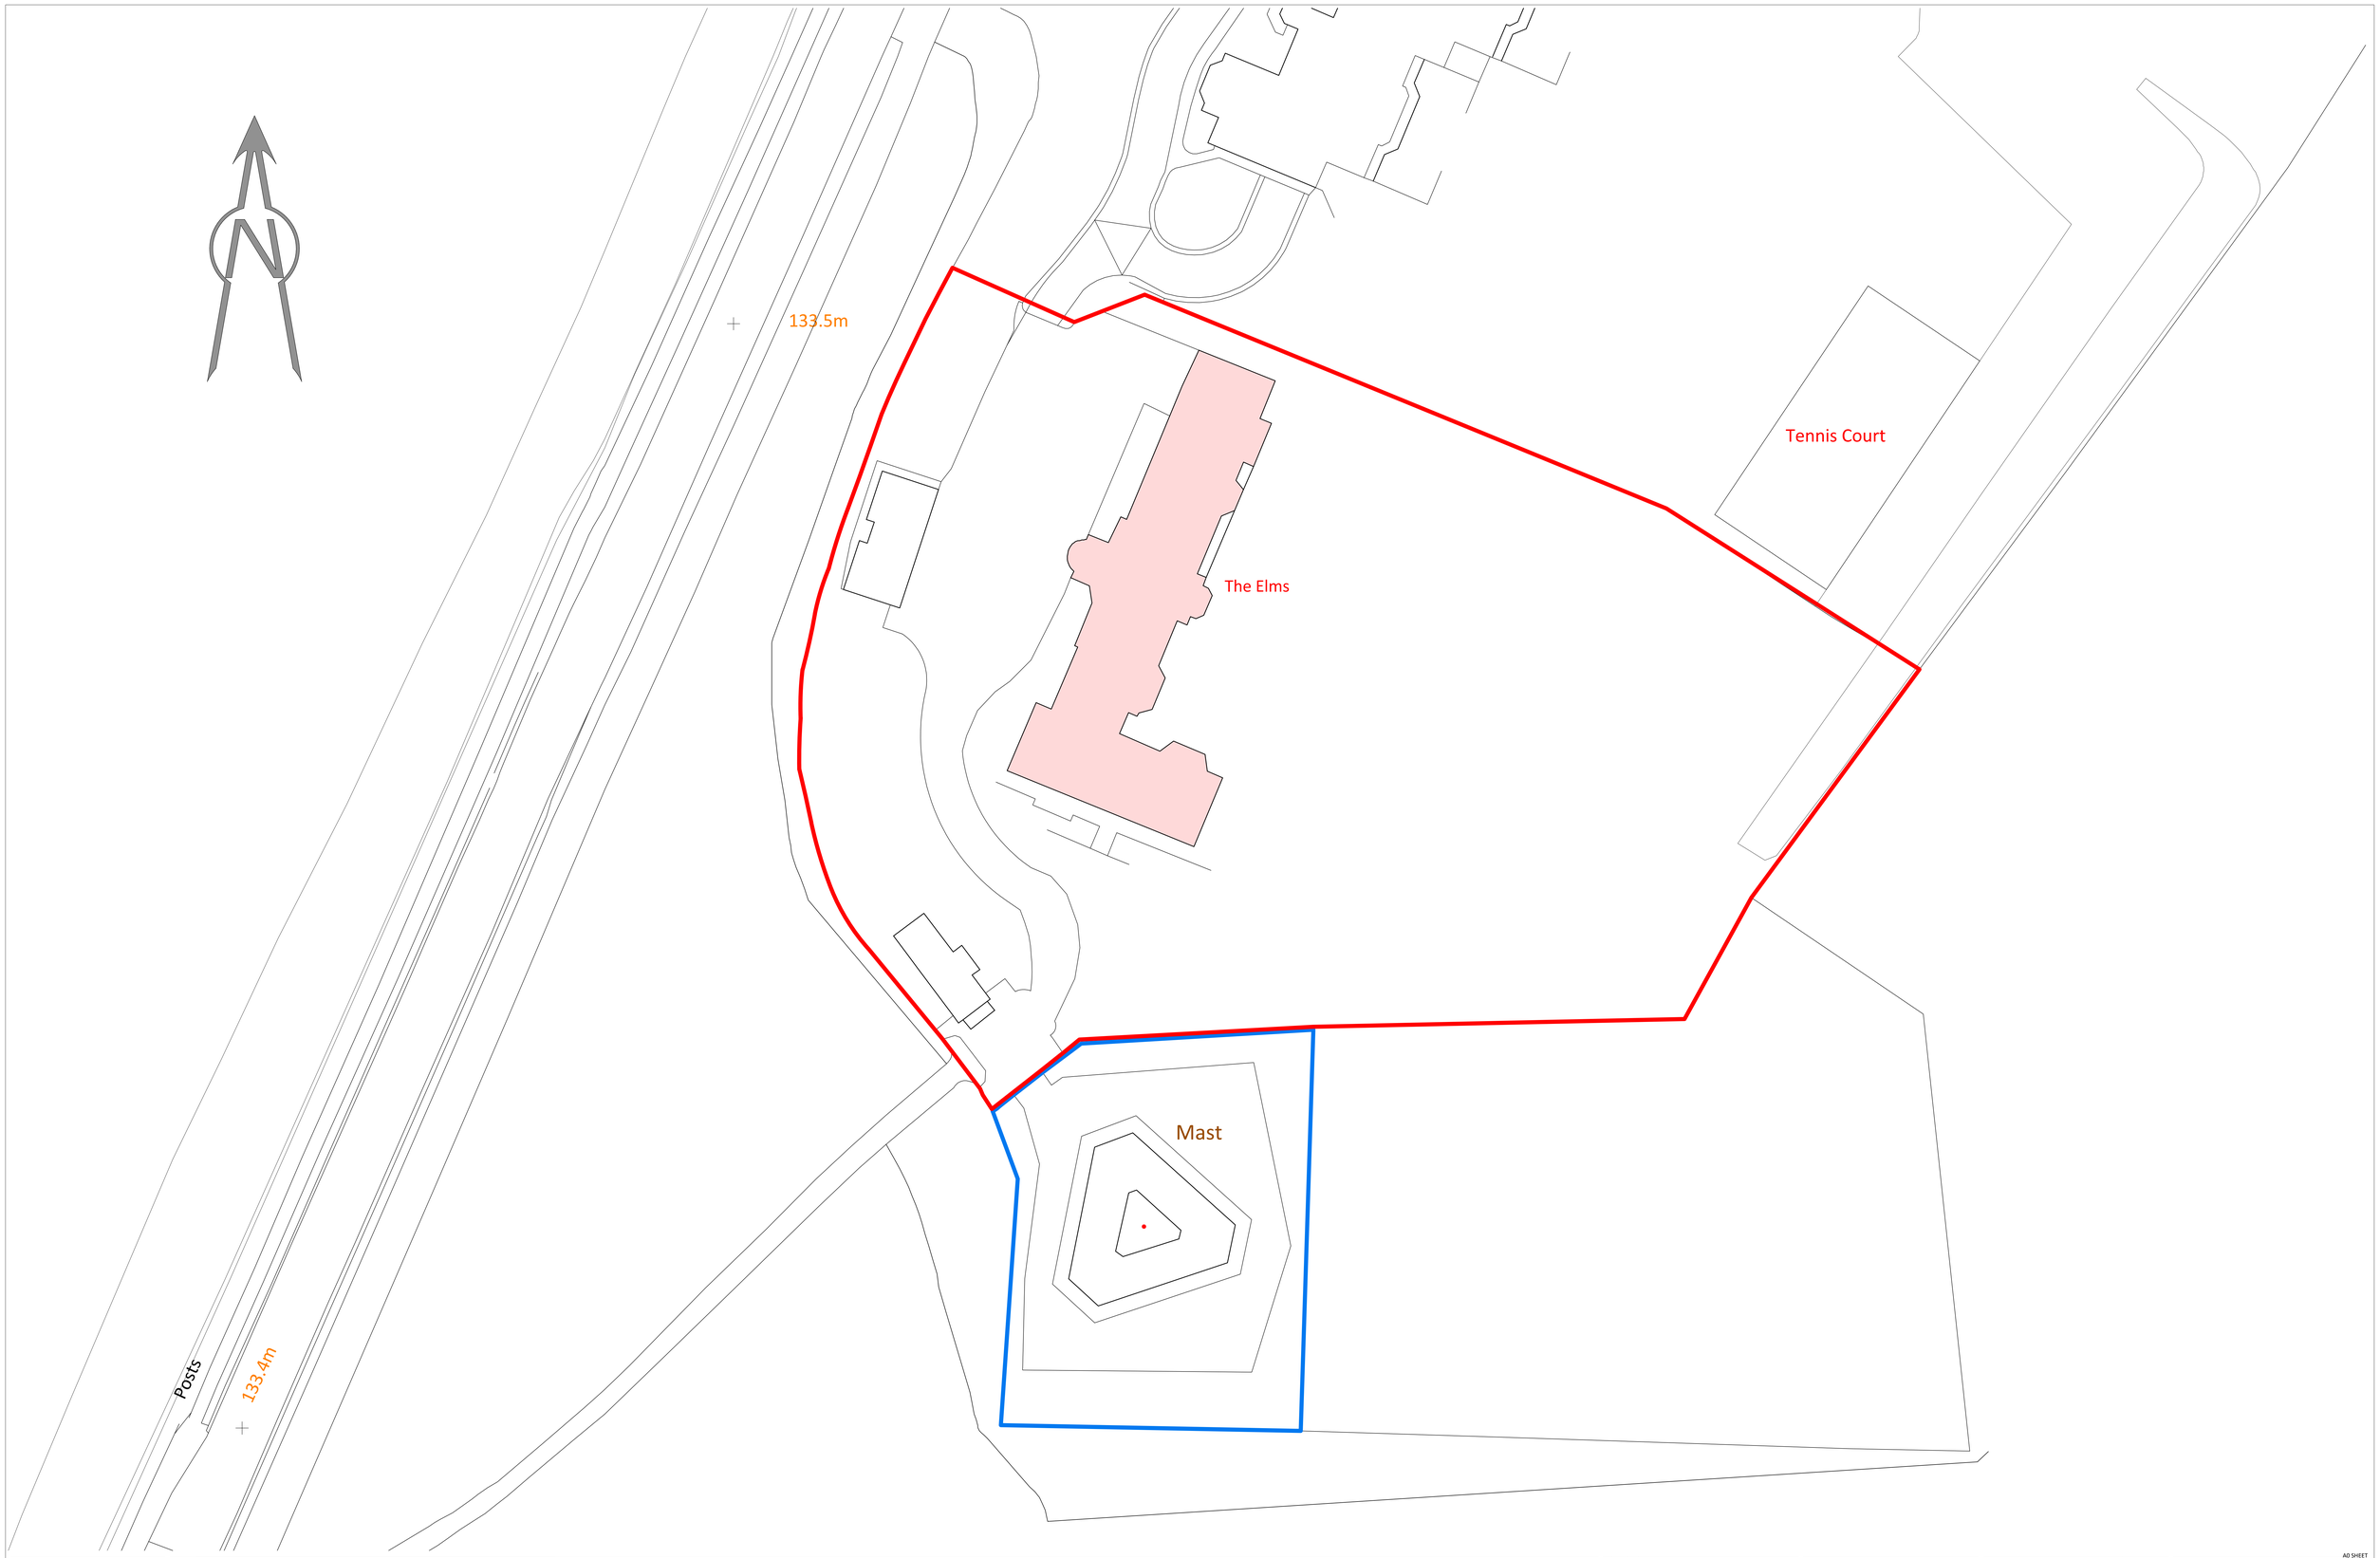

General Notes:

Report all errors, omissions and discrepancies.

Verify all dimensions on site before commencing any work on site or preparing any shop drawings.

All materials, components and workmanship are to comply with the relevant British Standards, Codes of Practice and appropriate manufacturers' recommendations that from time to time shall apply.

this drawing and design remains the property of SIAW and may not be reproduced in any way without prior consent.

NOTES

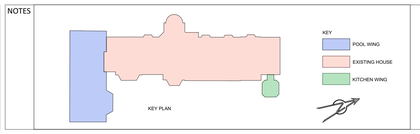

0 20 40 60 80 100
1:250

Rev	Date	Initials	REVISION

PROJECT
THE ELMS
COLUMBAS DRIVE
SPANIARDS ROAD, LONDON NW3 7JD

CLIENT
ELMS NOMINEES LIMITED

ZONE: A	DISCIPLINE: ARCHITECTURE	STATUS: PLANNING
LEVEL: A	DRAWING NUMBER: A-ST	REVISION
CAD FILE		XREF FILE
JOB NO.: TE21		CU/SfB
DRAWING TITLE: SITE PLAN		
SCALE: 1:250	DATE: 02.11.2021	DRAWN: DM / CHECKED: BH

A0 SHEET

S. ILAN ARCHITECTURAL WORKSHOP
Winston House, 359 Regents Park Road, London, N3 1DH
T. 020 8346 0628 E. info@siaw.co.uk W. www.siaw.co.uk

PROJECT TITLE THE ELMS