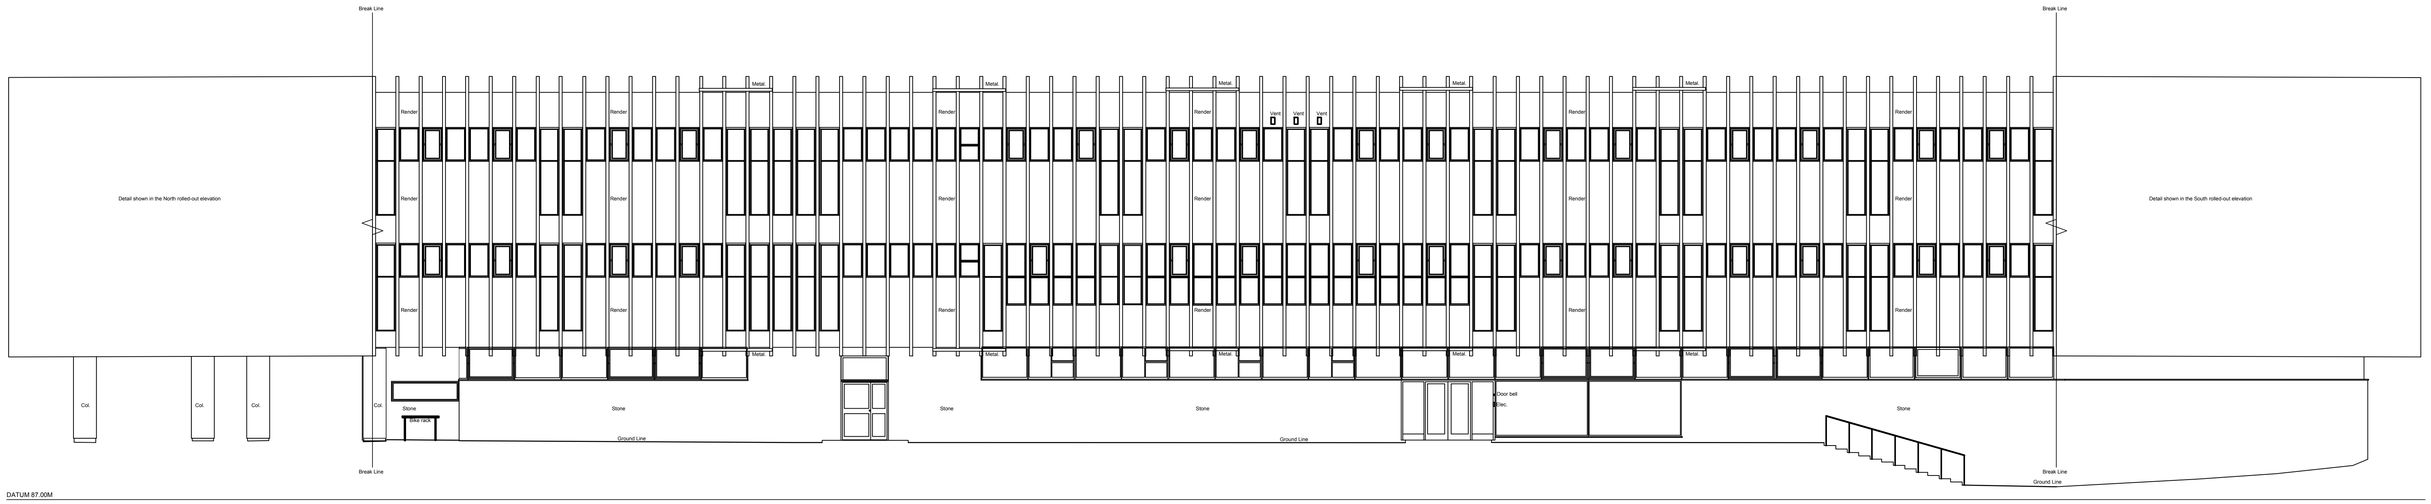

EXISTING WEST ELEVATION

PROPOSED WEST ELEVATION

KEY

NEW WINDOWS

NEW DOORS

SAFETY, HEALTH AND ENVIRONMENTAL INFORMATION

In addition to the hazards/risks normally associated with the types of work detailed on this drawing, note the following:

CONSTRUCTION

MAINTENANCE/CLEANING

DECOMMISSIONING/DEMOLITION

It is assumed that all works will be carried out by a competent contractor working, where appropriate, to an approved method statement

Rev.	Date	Description	By	Chk'd	App'd

Drawing Status: PLANNING ISSUE

Suitability: S0

ATKINS

London, Nova North
11 Bressenden Place
Westminster, London
England
SW1E 5BY
Tel: +44 (0)20 7121 2000
Fax: +44 (0)
www.atkinsglobal.com

Copyright © Atkins Limited (2013)

Client: LONDON BOROUGH OF CAMDEN

Project Title: SWISS COTTAGE LIBRARY SALIX CARBON NET ZERO WORKS

Drawing Title: WEST ELEVATIONS SHOWING WINDOWS TO BE REPLACED

Scale	Designed	Drawn	Checked	Authorised
1:100	JH	JEL	JH	JH
Original Size: A1	Date: 05-11-21	Date: 08-11-21	Date: 18-11-21	Date: 18-11-21

Drawing Number: 50206133-ATK-SCL-S-DE-A-4401

Revision: P 1