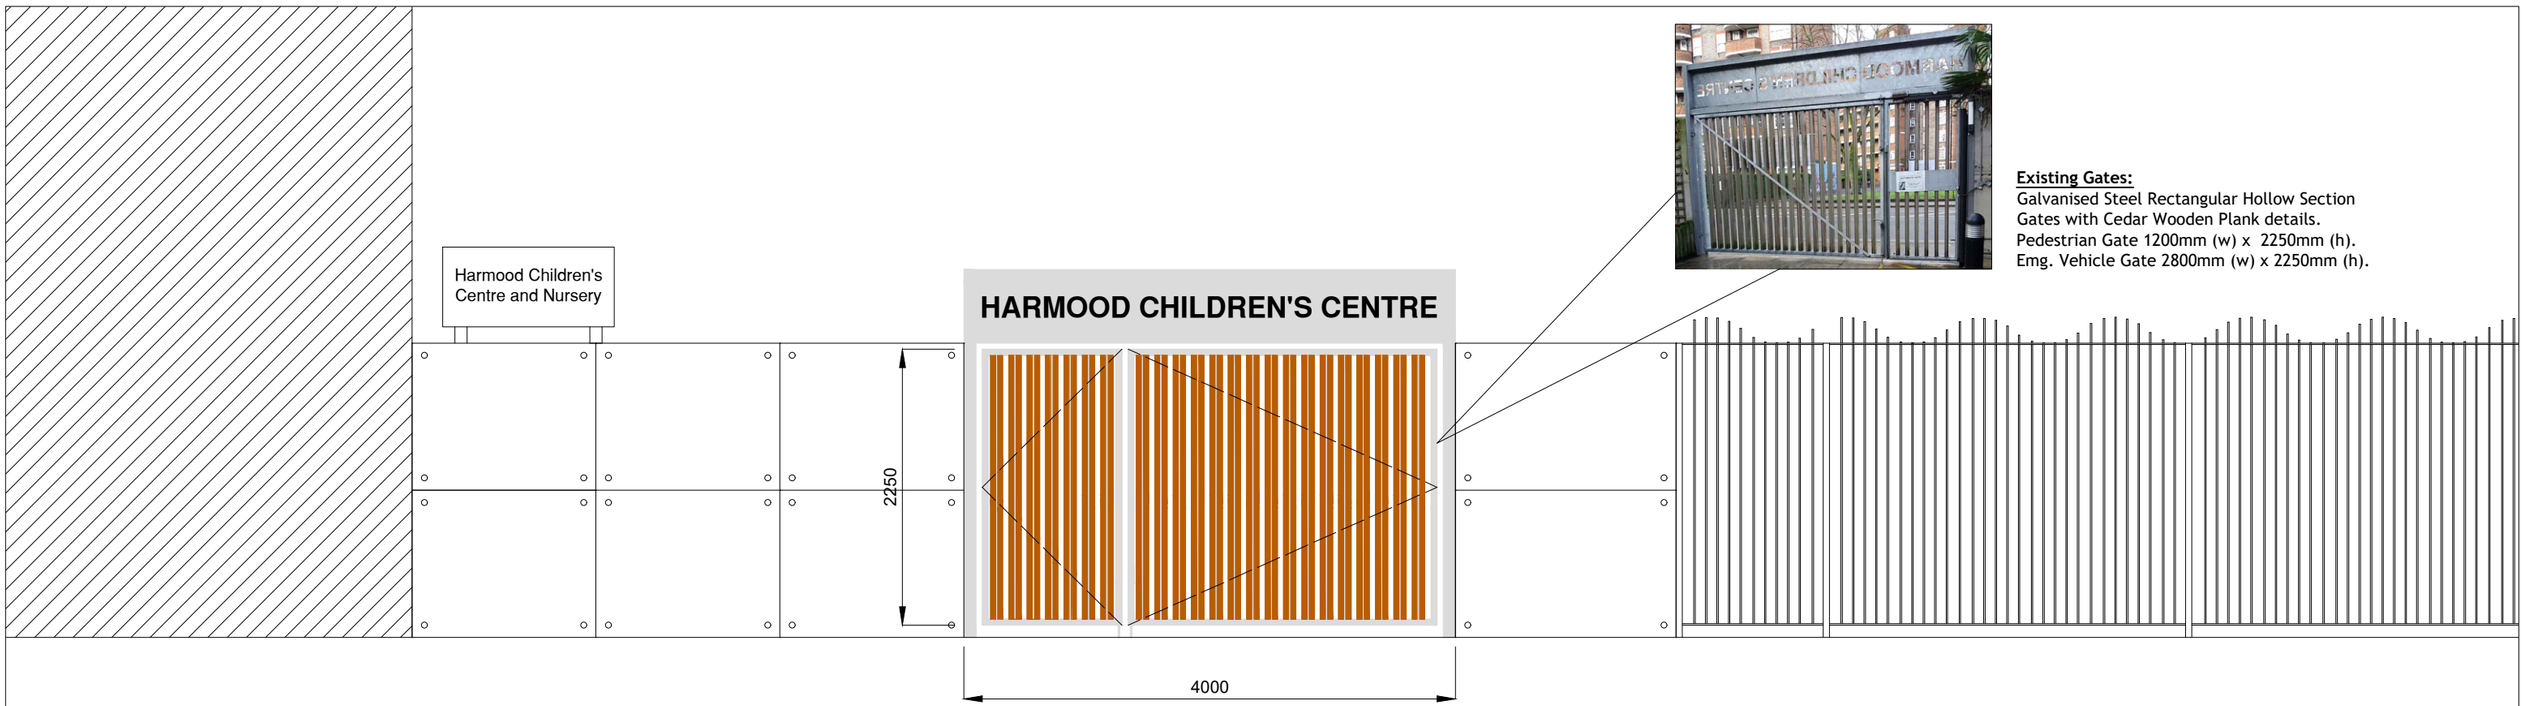

Existing Gates:
Galvanised Steel Rectangular Hollow Section Gates with Cedar Wooden Plank details.
Pedestrian Gate 1200mm (w) x 2250mm (h).
Emg. Vehicle Gate 2800mm (w) x 2250mm (h).

Existing Entrance Gates

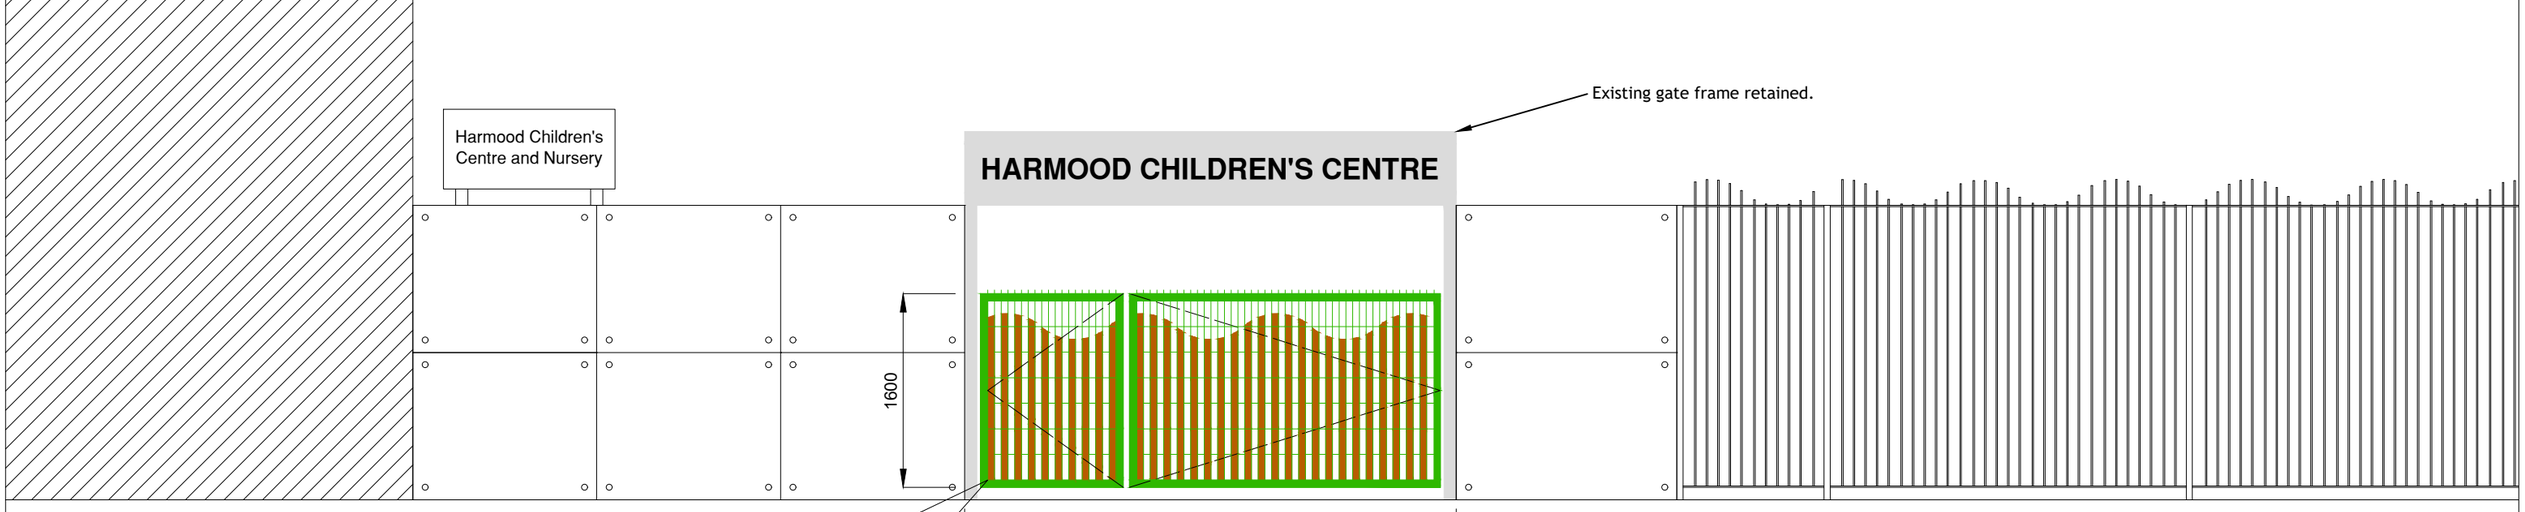

Proposed Entrance Gates

Proposed Gates:
Polyester powder-coated Profiled Weld Mesh Gates with Cedar Wooden Plank inserts.
Pedestrian Gate 1200mm (w) x 1600mm (h).
Emg. Vehicle Gate 2800mm (w) x 1600mm (h).

10 0 10 20 30 40 50

PLANNING DRAWING

Address. HARMOOD CHILDREN'S CENTRE, 1 FORGE PLACE, FERDINAND STREET, LONDON, NW1 8DQ

Project. MAIN ENTRANCE GATE - NEW DESIGN

Drawing. EXISTING AND PROPOSED ELEVATIONS

North

Job No.

Date. 15.11.21

Dwg No. 02

Rev. A

Scale. 1:50@A3

Dwn.

Chkd.