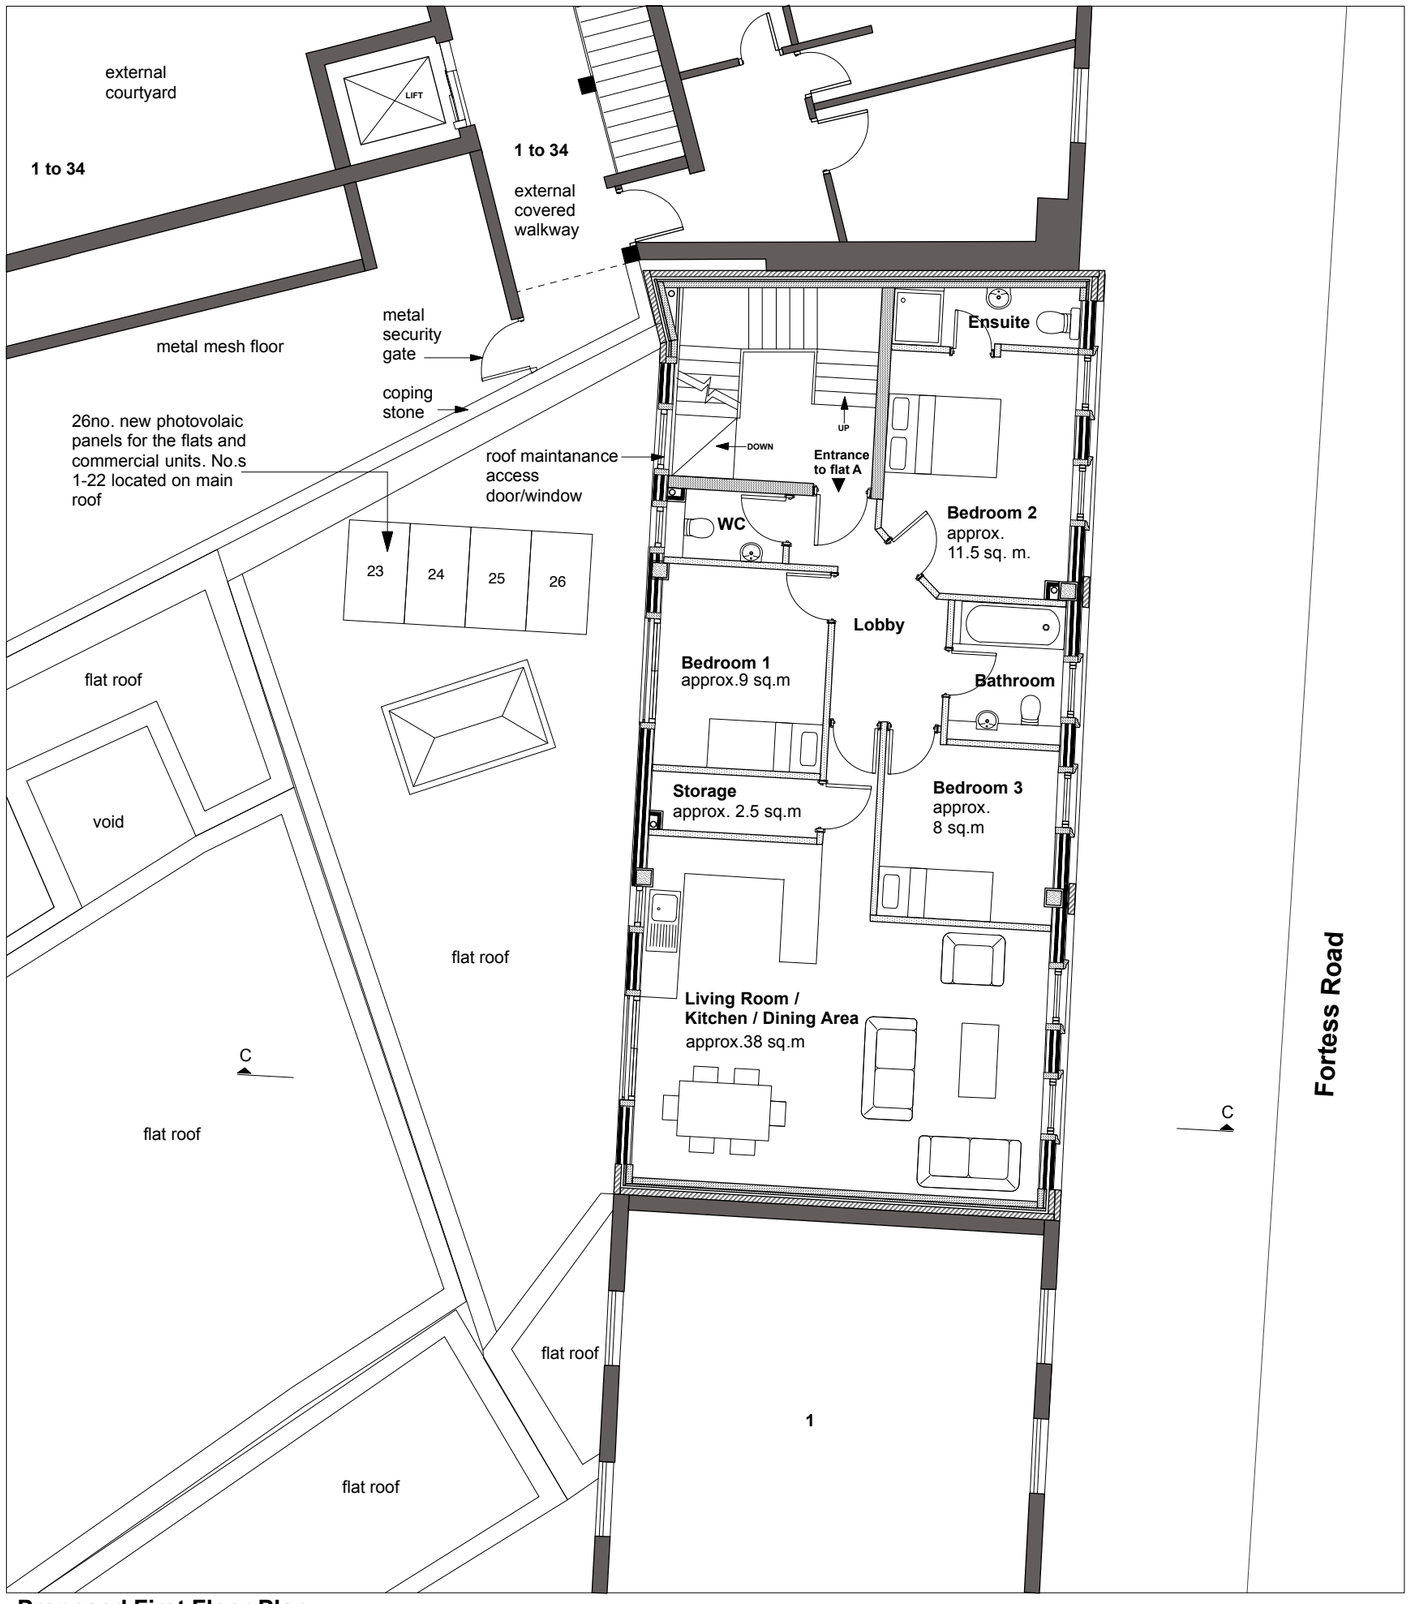

Proposed First Floor Plan

Scale 1:100

0 1 2 3 4 5 M

N

Note:

Flat A : approx. 85 sq.m
3 Bedroom, 4 Persons

GLA Architecture and Design

Southgate Office Village, Block E,
286A Chase Road, London, N14 6HF
T 020 8886 5100 E g@glaad.co.uk

Revision:- **A5**: 02.07.20: dk : Photovoltaic panels & kitchen window added.
Revision:- **A4**: 23.03.20: dk : Lift omitted. No. 1-34's first floor plan added & scheme amended to suit.
Revision:- **A3**: 11.12.18: dk : Scheme amended based on survey.
Revision:- **A2**: 23.06.17: dk : Scheme amended.
Revision:- **A1**: 24.10.16: eg : Floor plan amended.

Client
MR. MARIO TYRIMOU

Main Contractor

Project
RESIDENTIAL & COMMERCIAL DEVELOPMENT TO No 3,5 & 7 FORTESS ROAD KENTISH TOWN,
LONDON, NW5 1AA

Drawing Title
PROPOSED FIRST FLOOR PLAN

Scale	Date	Drawn By
1:100 @ A3	May 2016	SS, EG
Project No.	**Drawing No.**	**Rev.**
1539	06	A5

DO NOT SCALE THIS DRAWING.
ALL DIMENSIONS TO BE CHECKED ON SITE

© Copyright

DRAWING STATUS

A SCHEME - Outline/Scheme drawings for proposals, budgets, etc.

B DESIGN DEVELOPMENT - Evolving final design drawings for approvals, tenders, billing etc.

C CONSTRUCTION - Fully developed drawings issued under instruction for construction.

ONLY STATUS '**C**' DRAWINGS TO BE USED FOR CONSTRUCTION PURPOSES