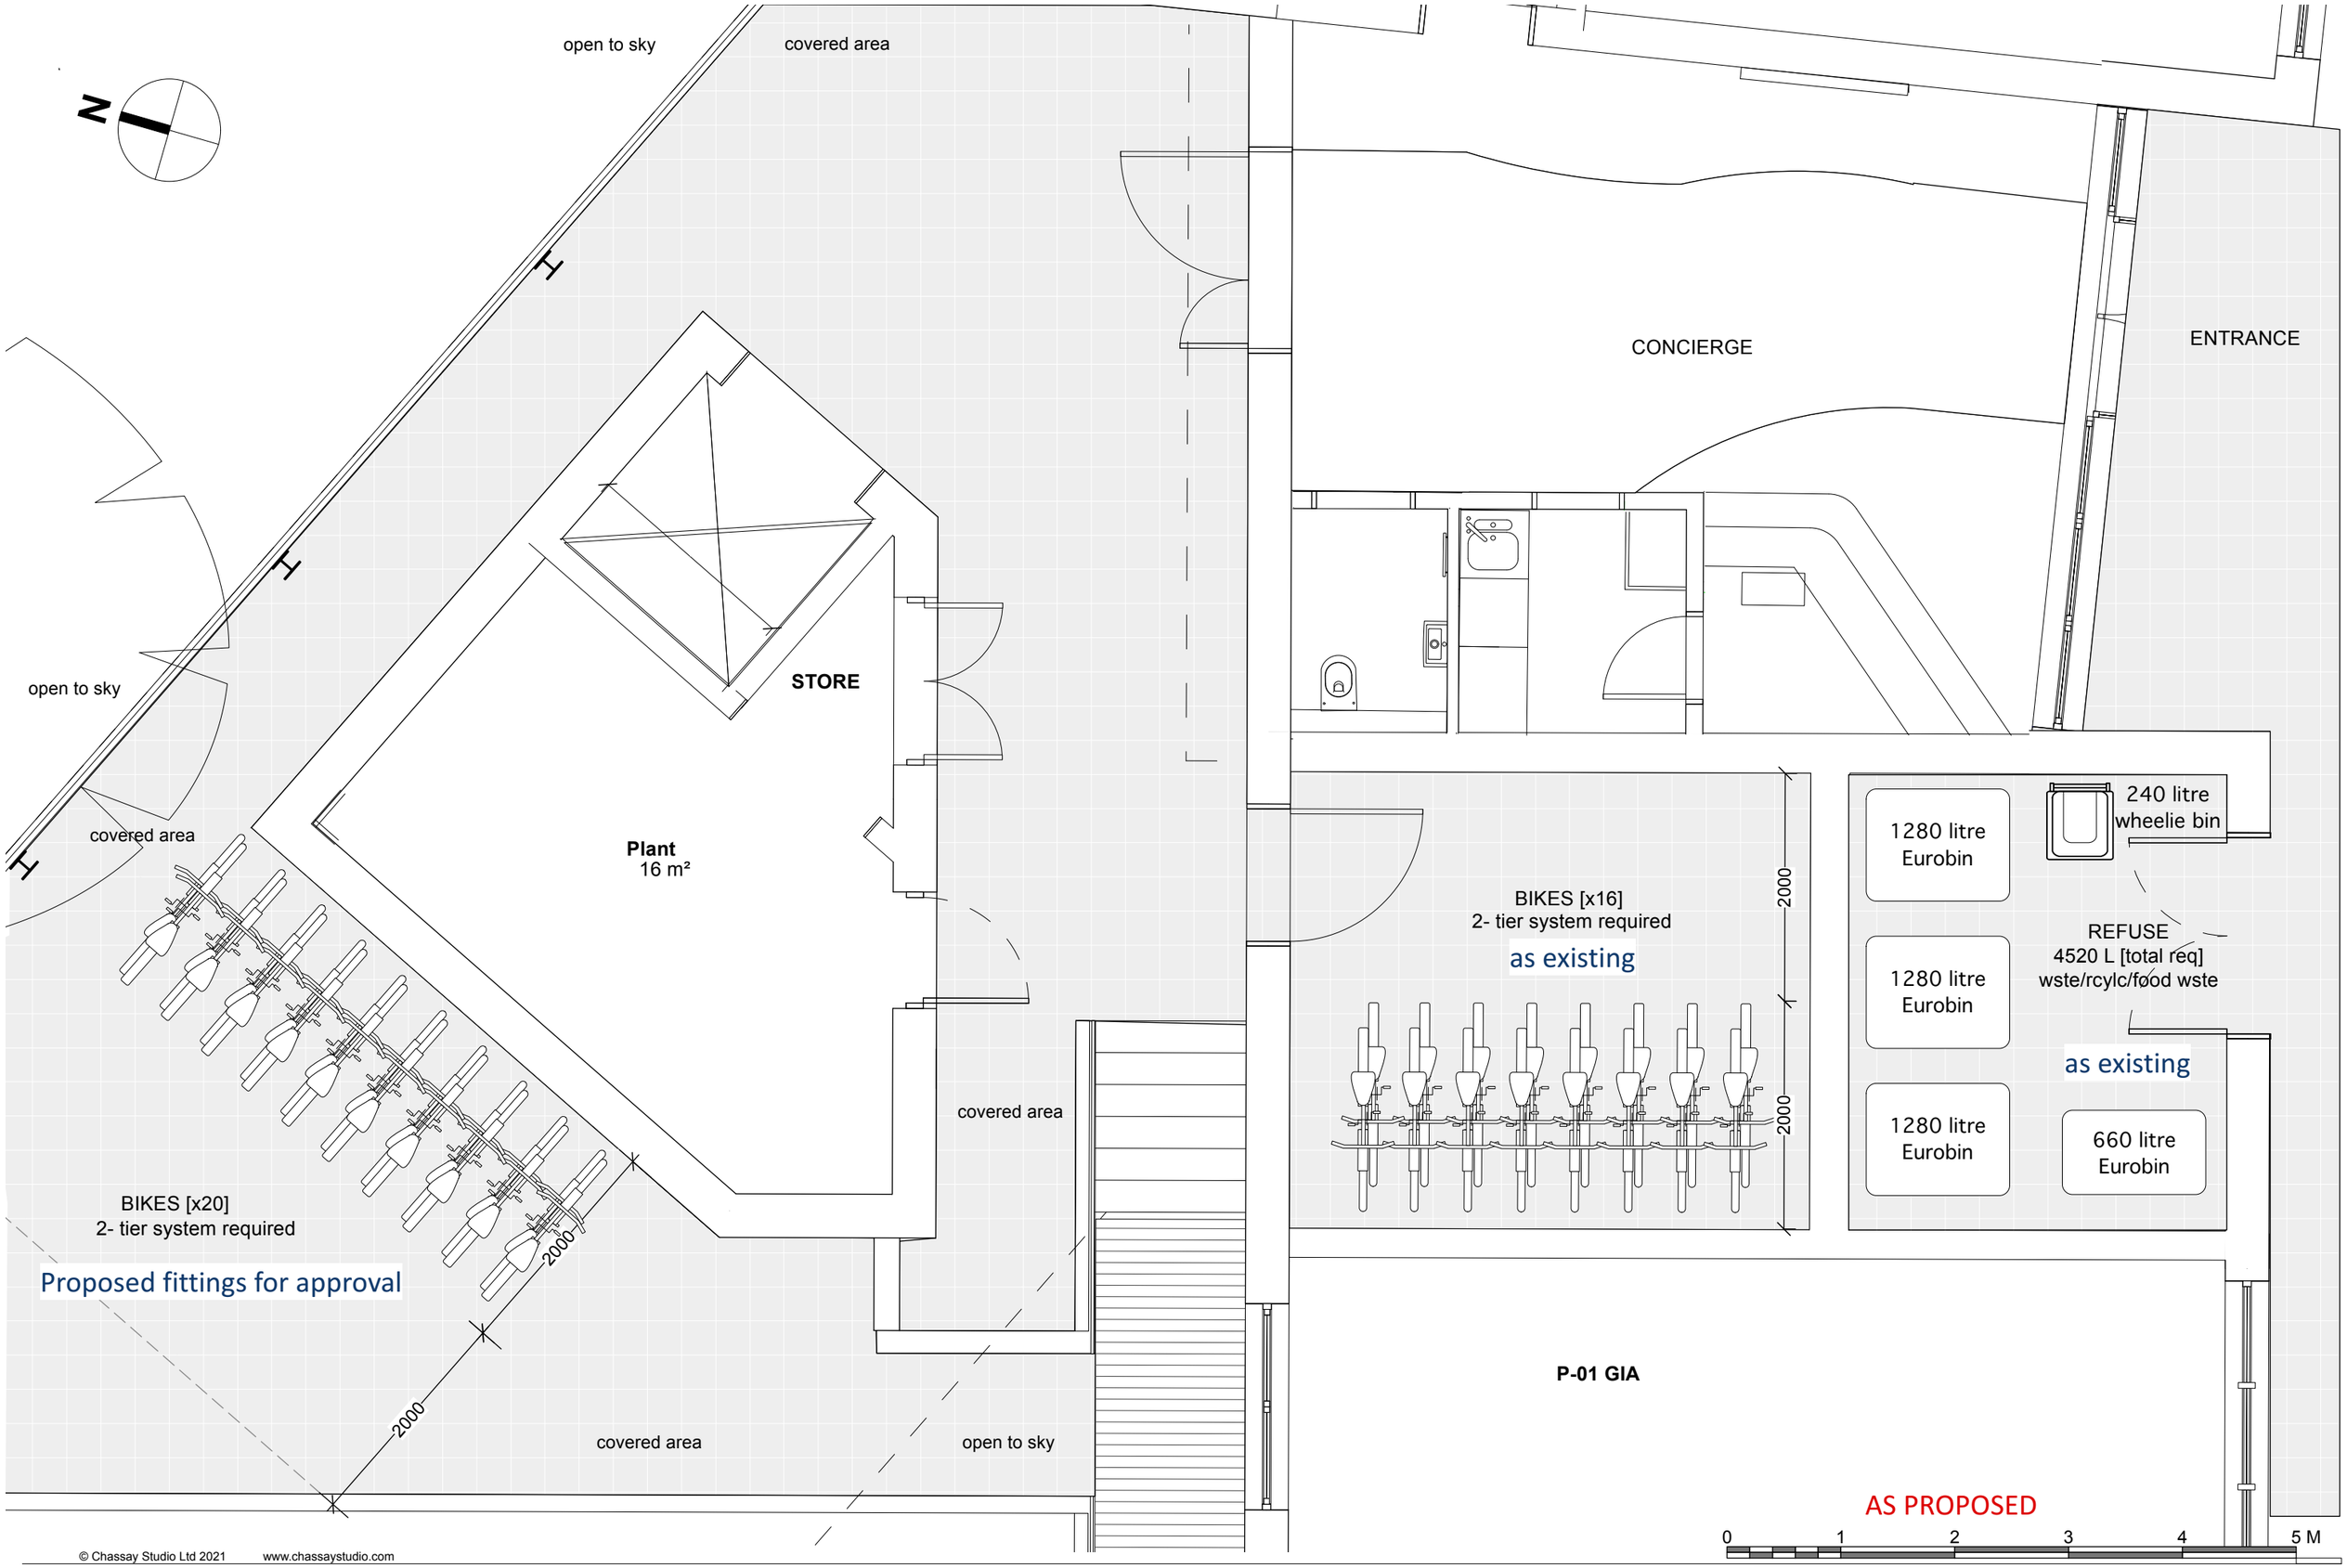

© Chassay Studio Ltd 2021 www.chassaystudio.com

CHASSAY studio

163 IVERSON ROAD NW6 2RB

BICYLE AND REFUSE STORE DETAILS

SCALE 1:25 @ A1
1:50 @ A3

version 6c

14 Sep 2021 1502 v6c Iverson Road.vwx

drwg no. 1502-41