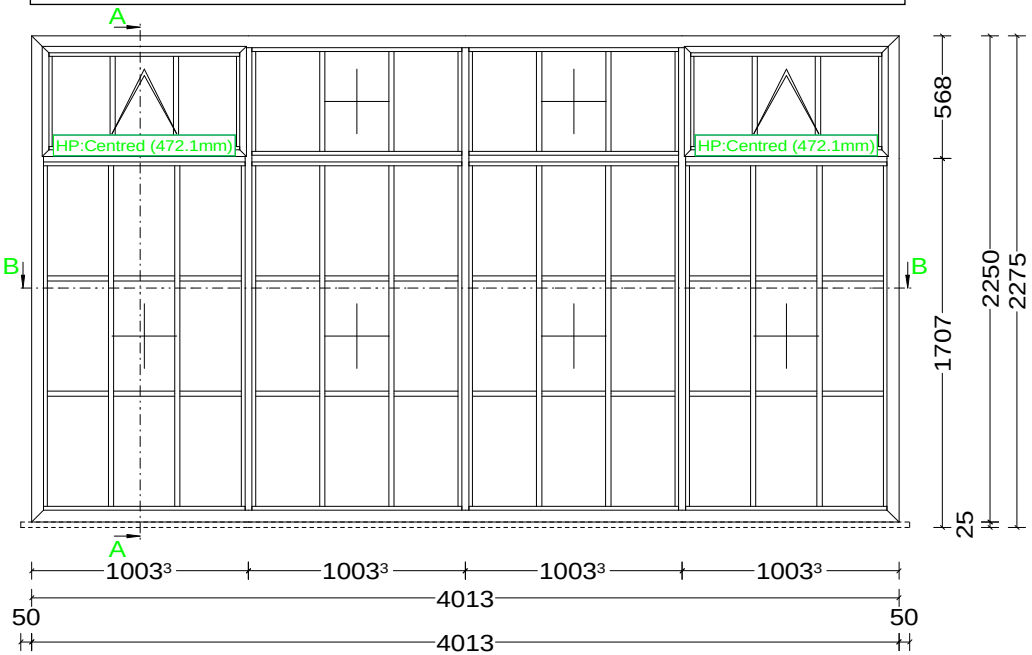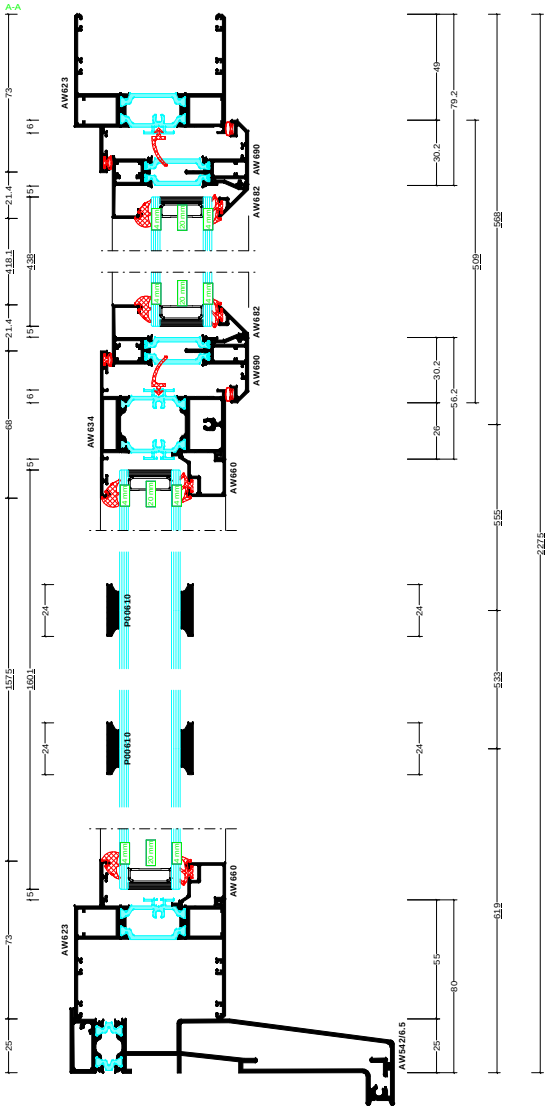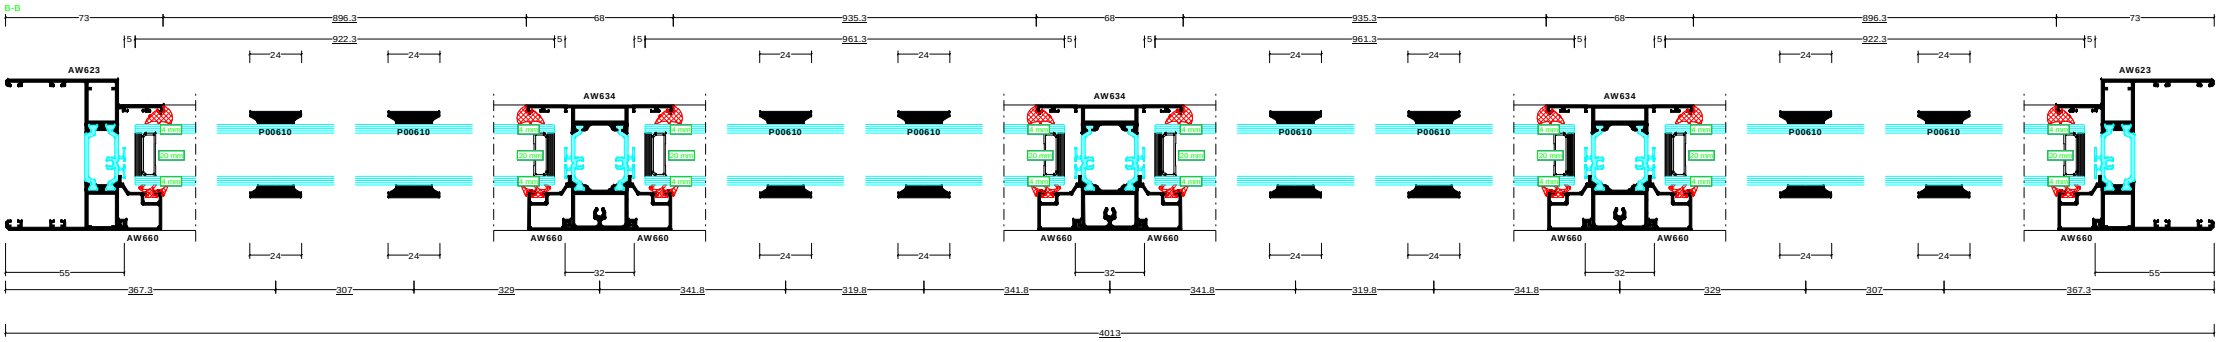16/12/2021
Parkway Window P2 Elevation & Section Detail Manufacturer Drawing
Project: 128 Albert St
Received by Spratley & Partners