Lower Ground Floor

RevNo	Revision note	Date	Checked

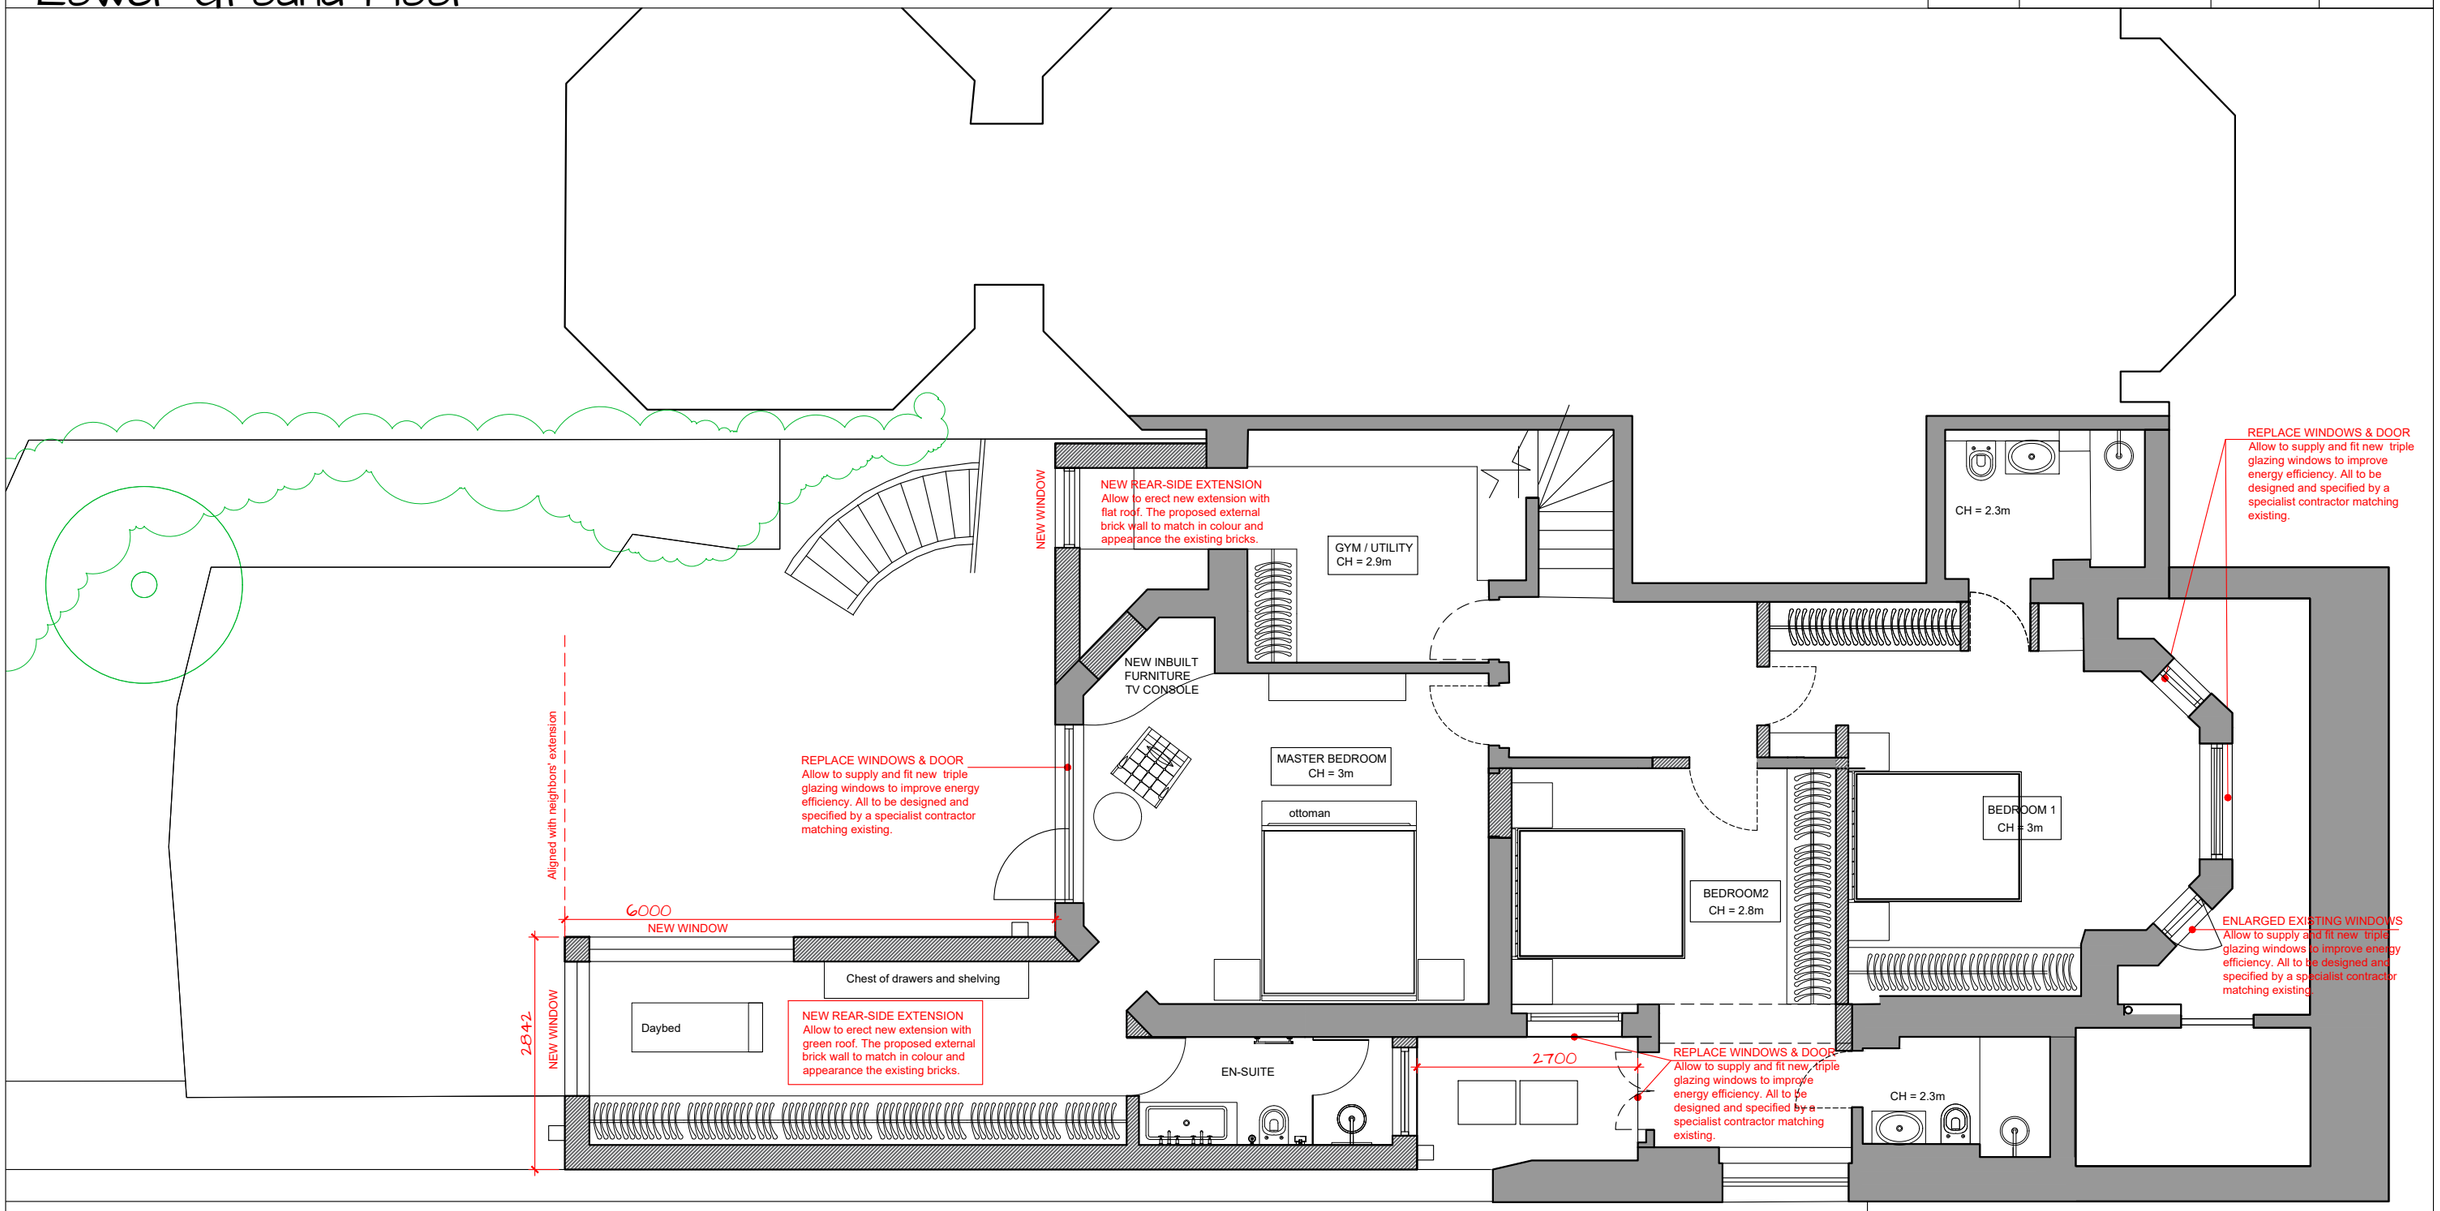

CLIENT	LEAD DESIGNER	DRAWING NO.	REVISION
CLIENT	ALC. LTD	P-02	-
PROJECT ADDRESS	DRAWING TITLE:	SCALE	SIZE
10 STRATHRAY GARDENS	PROPOSED LGF PLAN	1:75	A3
DRAWING STATUS:	FILE NAME	PROJECT	ISSUED
PLANNING APPLICATION	241121_10 Strathray Gardens-PA.dwg	10SG	11/25/2021

© Copyright

- All dimensions in mm unless noted otherwise.
- All dimensions and levels to be checked on site. Their accuracy cannot by guaranteed and therefore cannot be used for fabrication, manufacture or construction.
- Contractor to verify and to be responsible for all requirements and restrictions due to local rules. Contractor to report if there is any discrepancy in the drawings in time to specify alternatives.
- This drawing is to be read together with all other relevant drawings.
- Do not scale from this drawing

TRIO HOMES

Mobile: +447873186533
email: albaluna@triohomes.co.uk

TRIO HOMES